

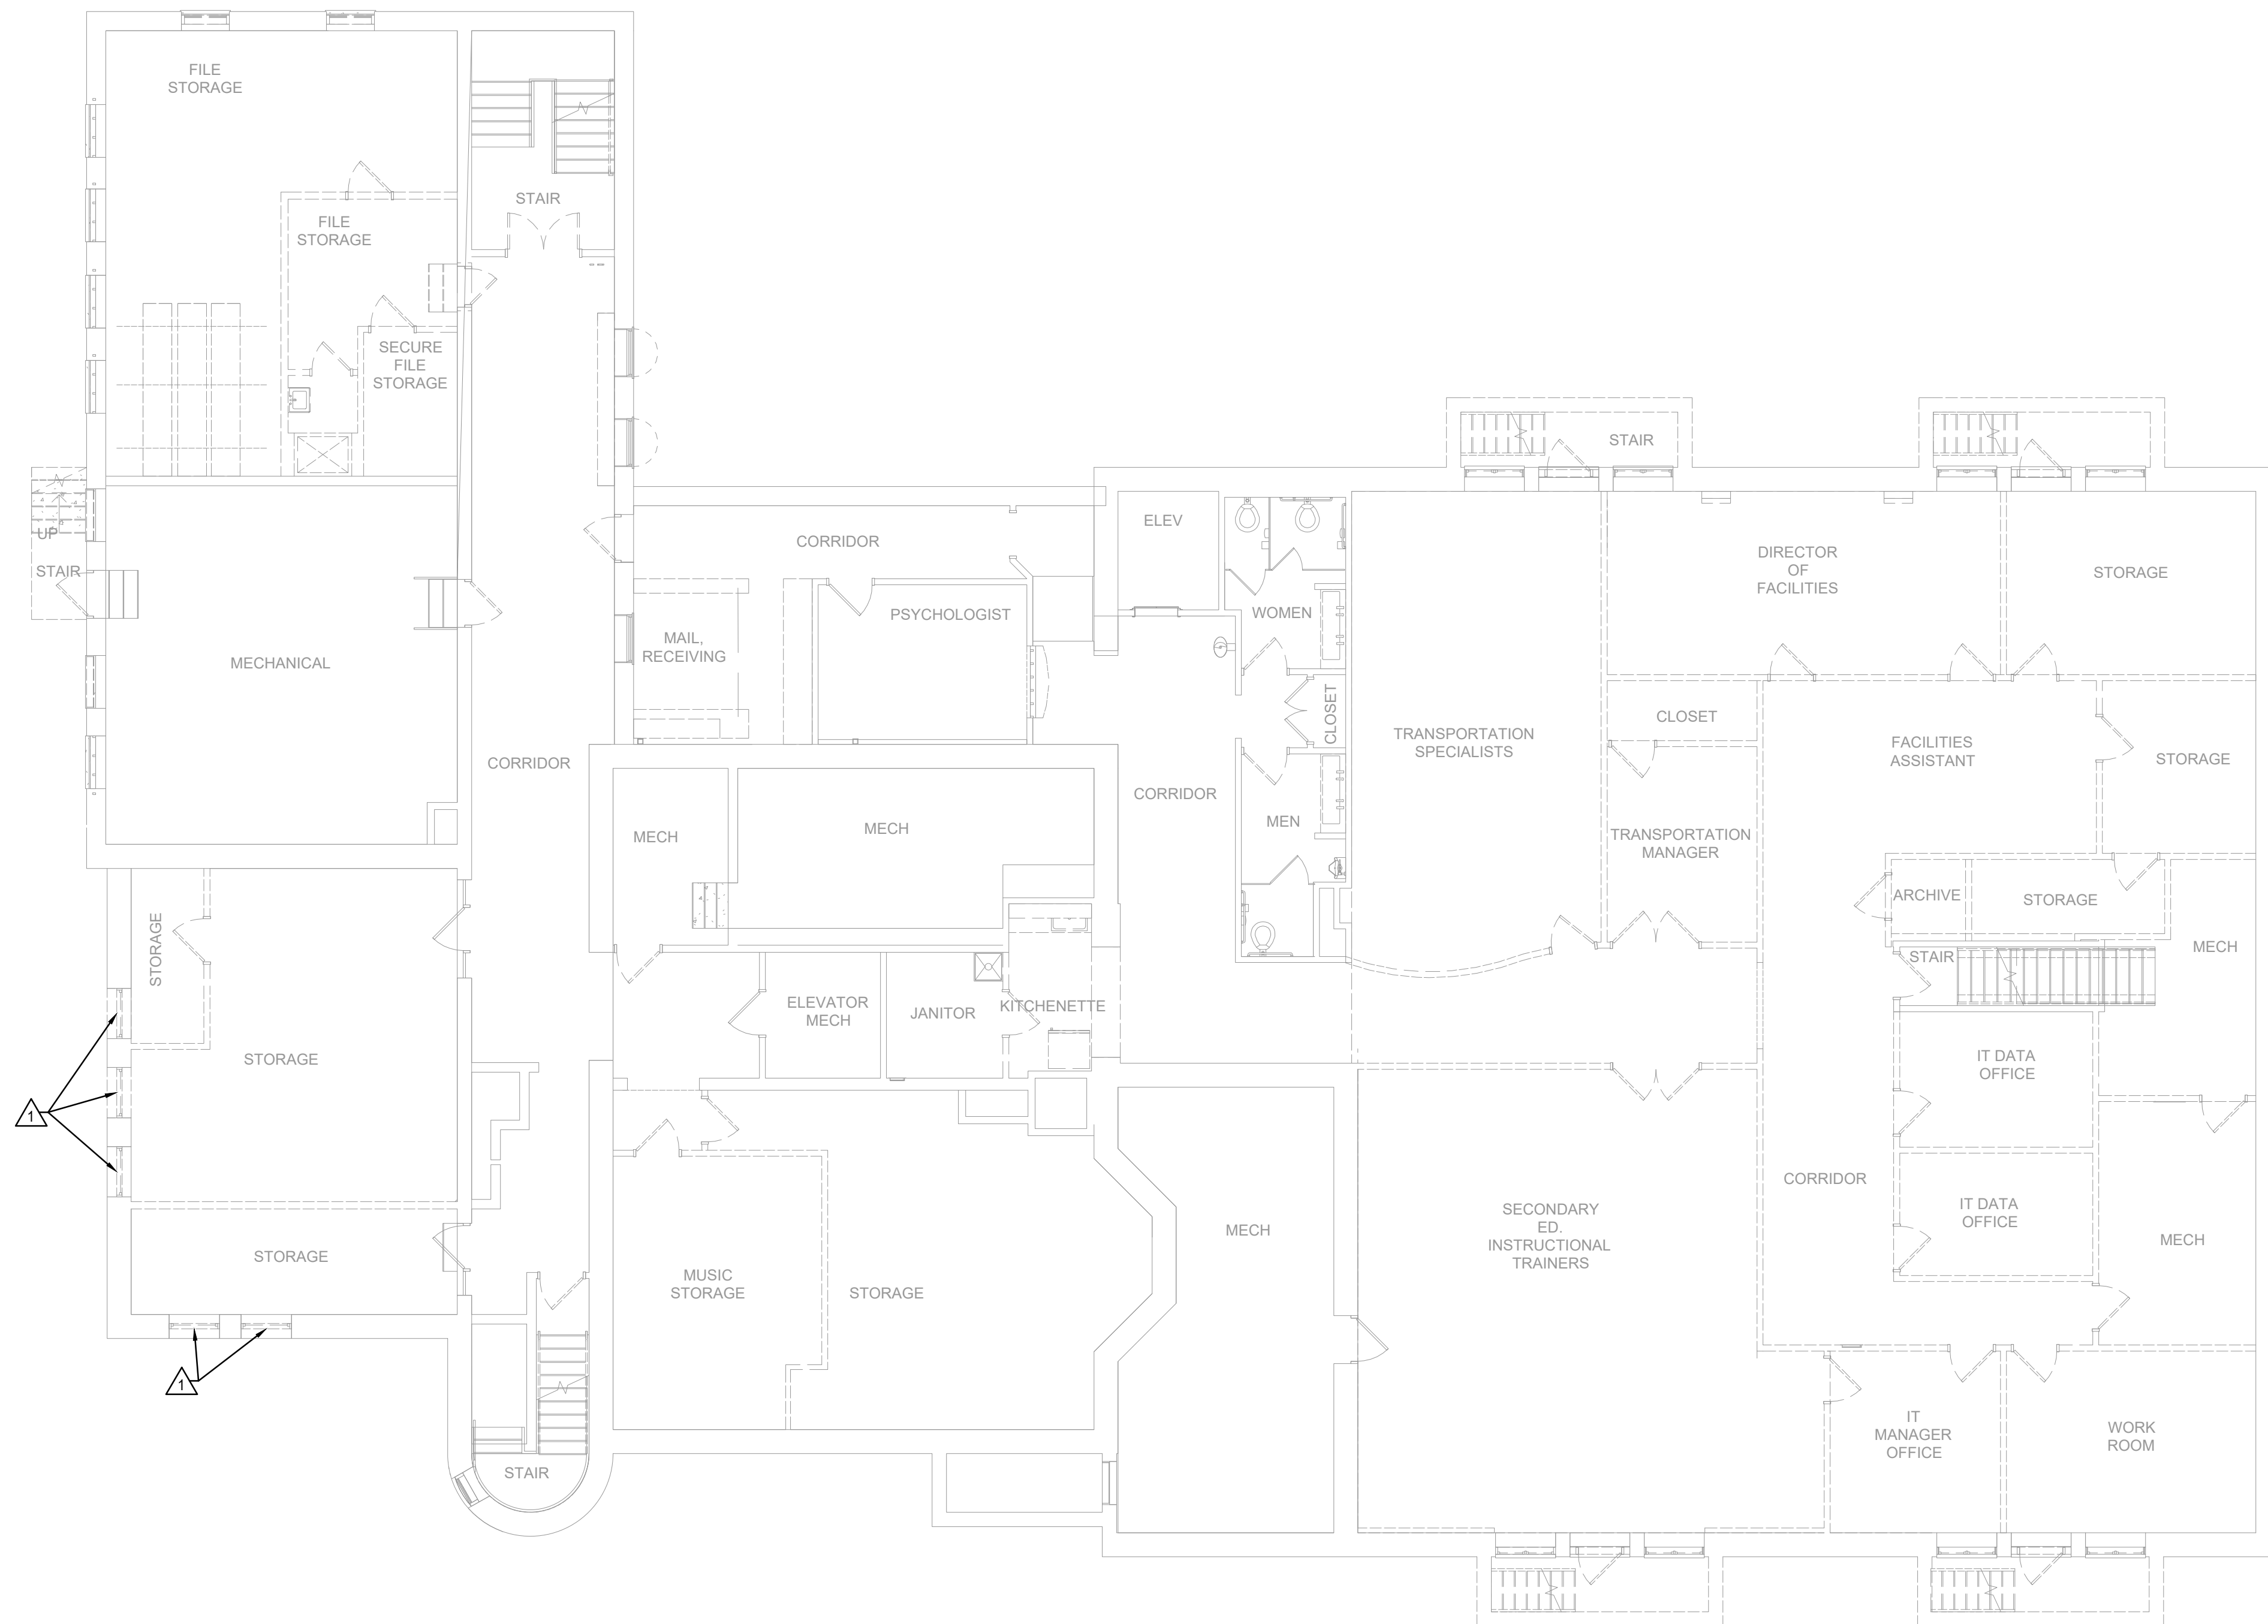
 
 
 


 

GROUND FLOOR ABATEMENT PLAN
1/8" = 1'-0"

LEGEND

-  REMOVAL AND DISPOSAL OF NON-ACM PLASTER CEILING AND ACM INSULATION LOCATED ABOVE PLASTER CEILING BETWEEN WOOD JOISTS
-  REMOVAL AND DISPOSAL OF ACM WINDOW CAULK AND GLAZING (INCLUDING REMOVAL AND DISPOSAL OF ENTIRE WINDOW SYSTEM, INCLUDING TRIM, STOOLS AND APRONS)
-  REMOVAL AND DISPOSAL OF EXISTING BUILT IN CHALKBOARD AND ASSOCIATED TRIM, AND REMOVAL AND DISPOSAL OF ADHESIVE BEHIND BOARDS (ASSUMED ACM - IF PRESENT), GC TO PATCH WALL FINISH, AS NEEDED.
-  AS NOTED

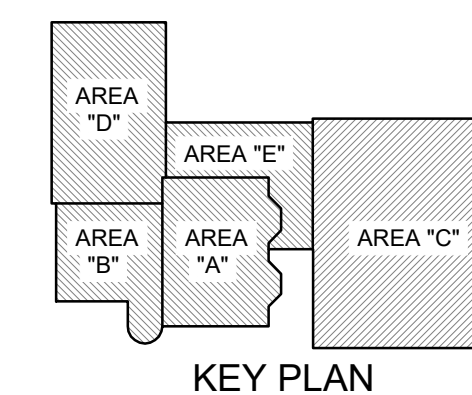


**ELEMENT ENVIRONMENTAL**
S O L U T I O N S
61 WILLOW STREET, P.O. BOX 921 ADAMSTOWN, PA.
tel: 717-484-5111 email: info@e2s.us

COUNCIL ROCK SCHOOL DISTRICT
CHANCELLOR CENTER
30 N. CHANCELLOR ST. NEWTOWN, PA 18940

ASBESTOS ABATEMENT - GROUND FLOOR PLAN

DRAWN BY: BAF	SCALE: AS NOTED	ASB-01
CHKD BY: DCB	DATE: 10/13/2026	


PROJECT NO.: 1041.0025

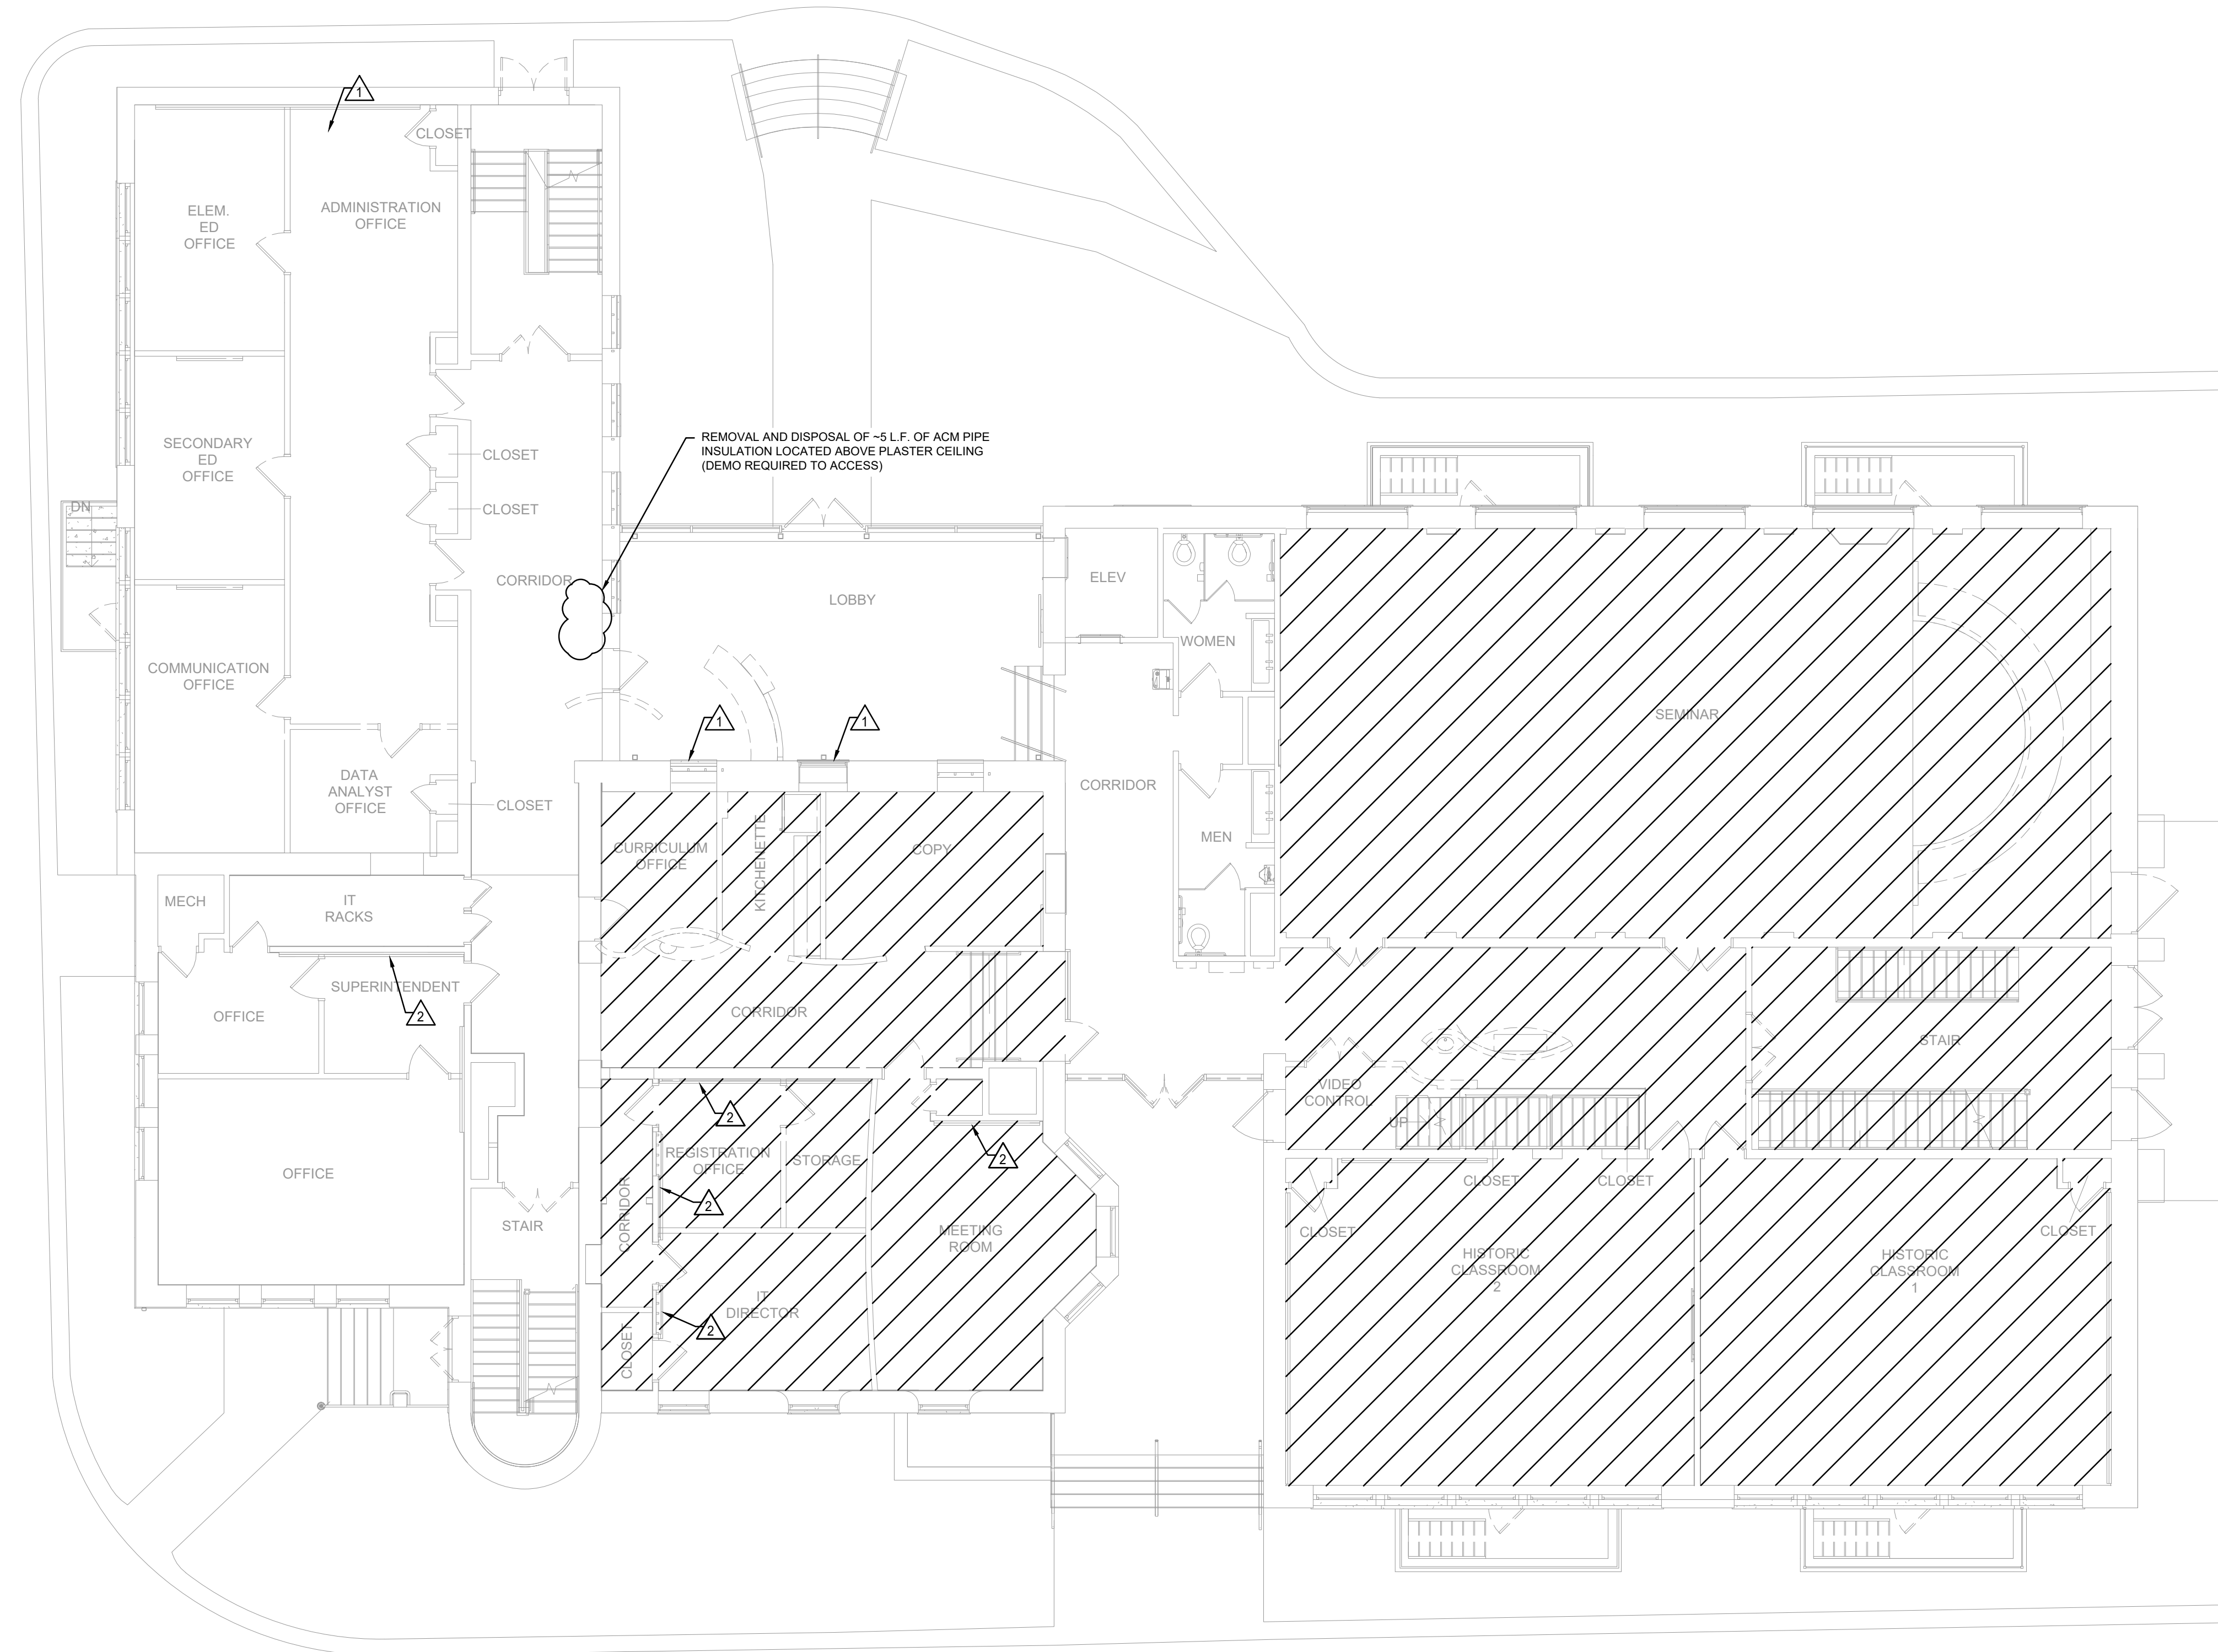

FIRST FLOOR ABATEMENT PLAN
1/8" = 1'-0"

LEGEND

- REMOVAL AND DISPOSAL OF NON-ACM PLASTER CEILING AND ACM INSULATION LOCATED ABOVE PLASTER CEILING BETWEEN WOOD JOISTS
- REMOVAL AND DISPOSAL OF ACM WINDOW CAULK AND GLAZING (INCLUDING REMOVAL AND DISPOSAL OF ENTIRE WINDOW SYSTEM, INCLUDING TRIM, STOOLS AND APRONS)
- REMOVAL AND DISPOSAL OF EXISTING BUILT IN CHALKBOARD AND ASSOCIATED TRIM, AND REMOVAL AND DISPOSAL OF ADHESIVE BEHIND BOARDS (ASSUMED ACM - IF PRESENT), GC TO PATCH WALL FINISH, AS NEEDED.
- AS NOTED

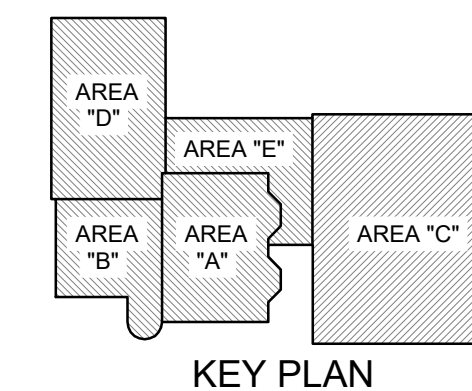




ELEMENT ENVIRONMENTAL
S O L U T I O N S
61 WILLOW STREET, P.O. BOX 921 ADAMSTOWN, PA.
tel: 717-484-5111 email: info@e2s.us

COUNCIL ROCK SCHOOL DISTRICT
CHANCELLOR CENTER
30 N. CHANCELLOR ST. NEWTOWN, PA 18940

ASBESTOS ABATEMENT - FIRST FLOOR PLAN

DRAWN BY: BAF	SCALE: AS NOTED	ASB-02
CHKD BY: DCB	DATE: 10/13/2026	


PROJECT NO.: 1041.0025

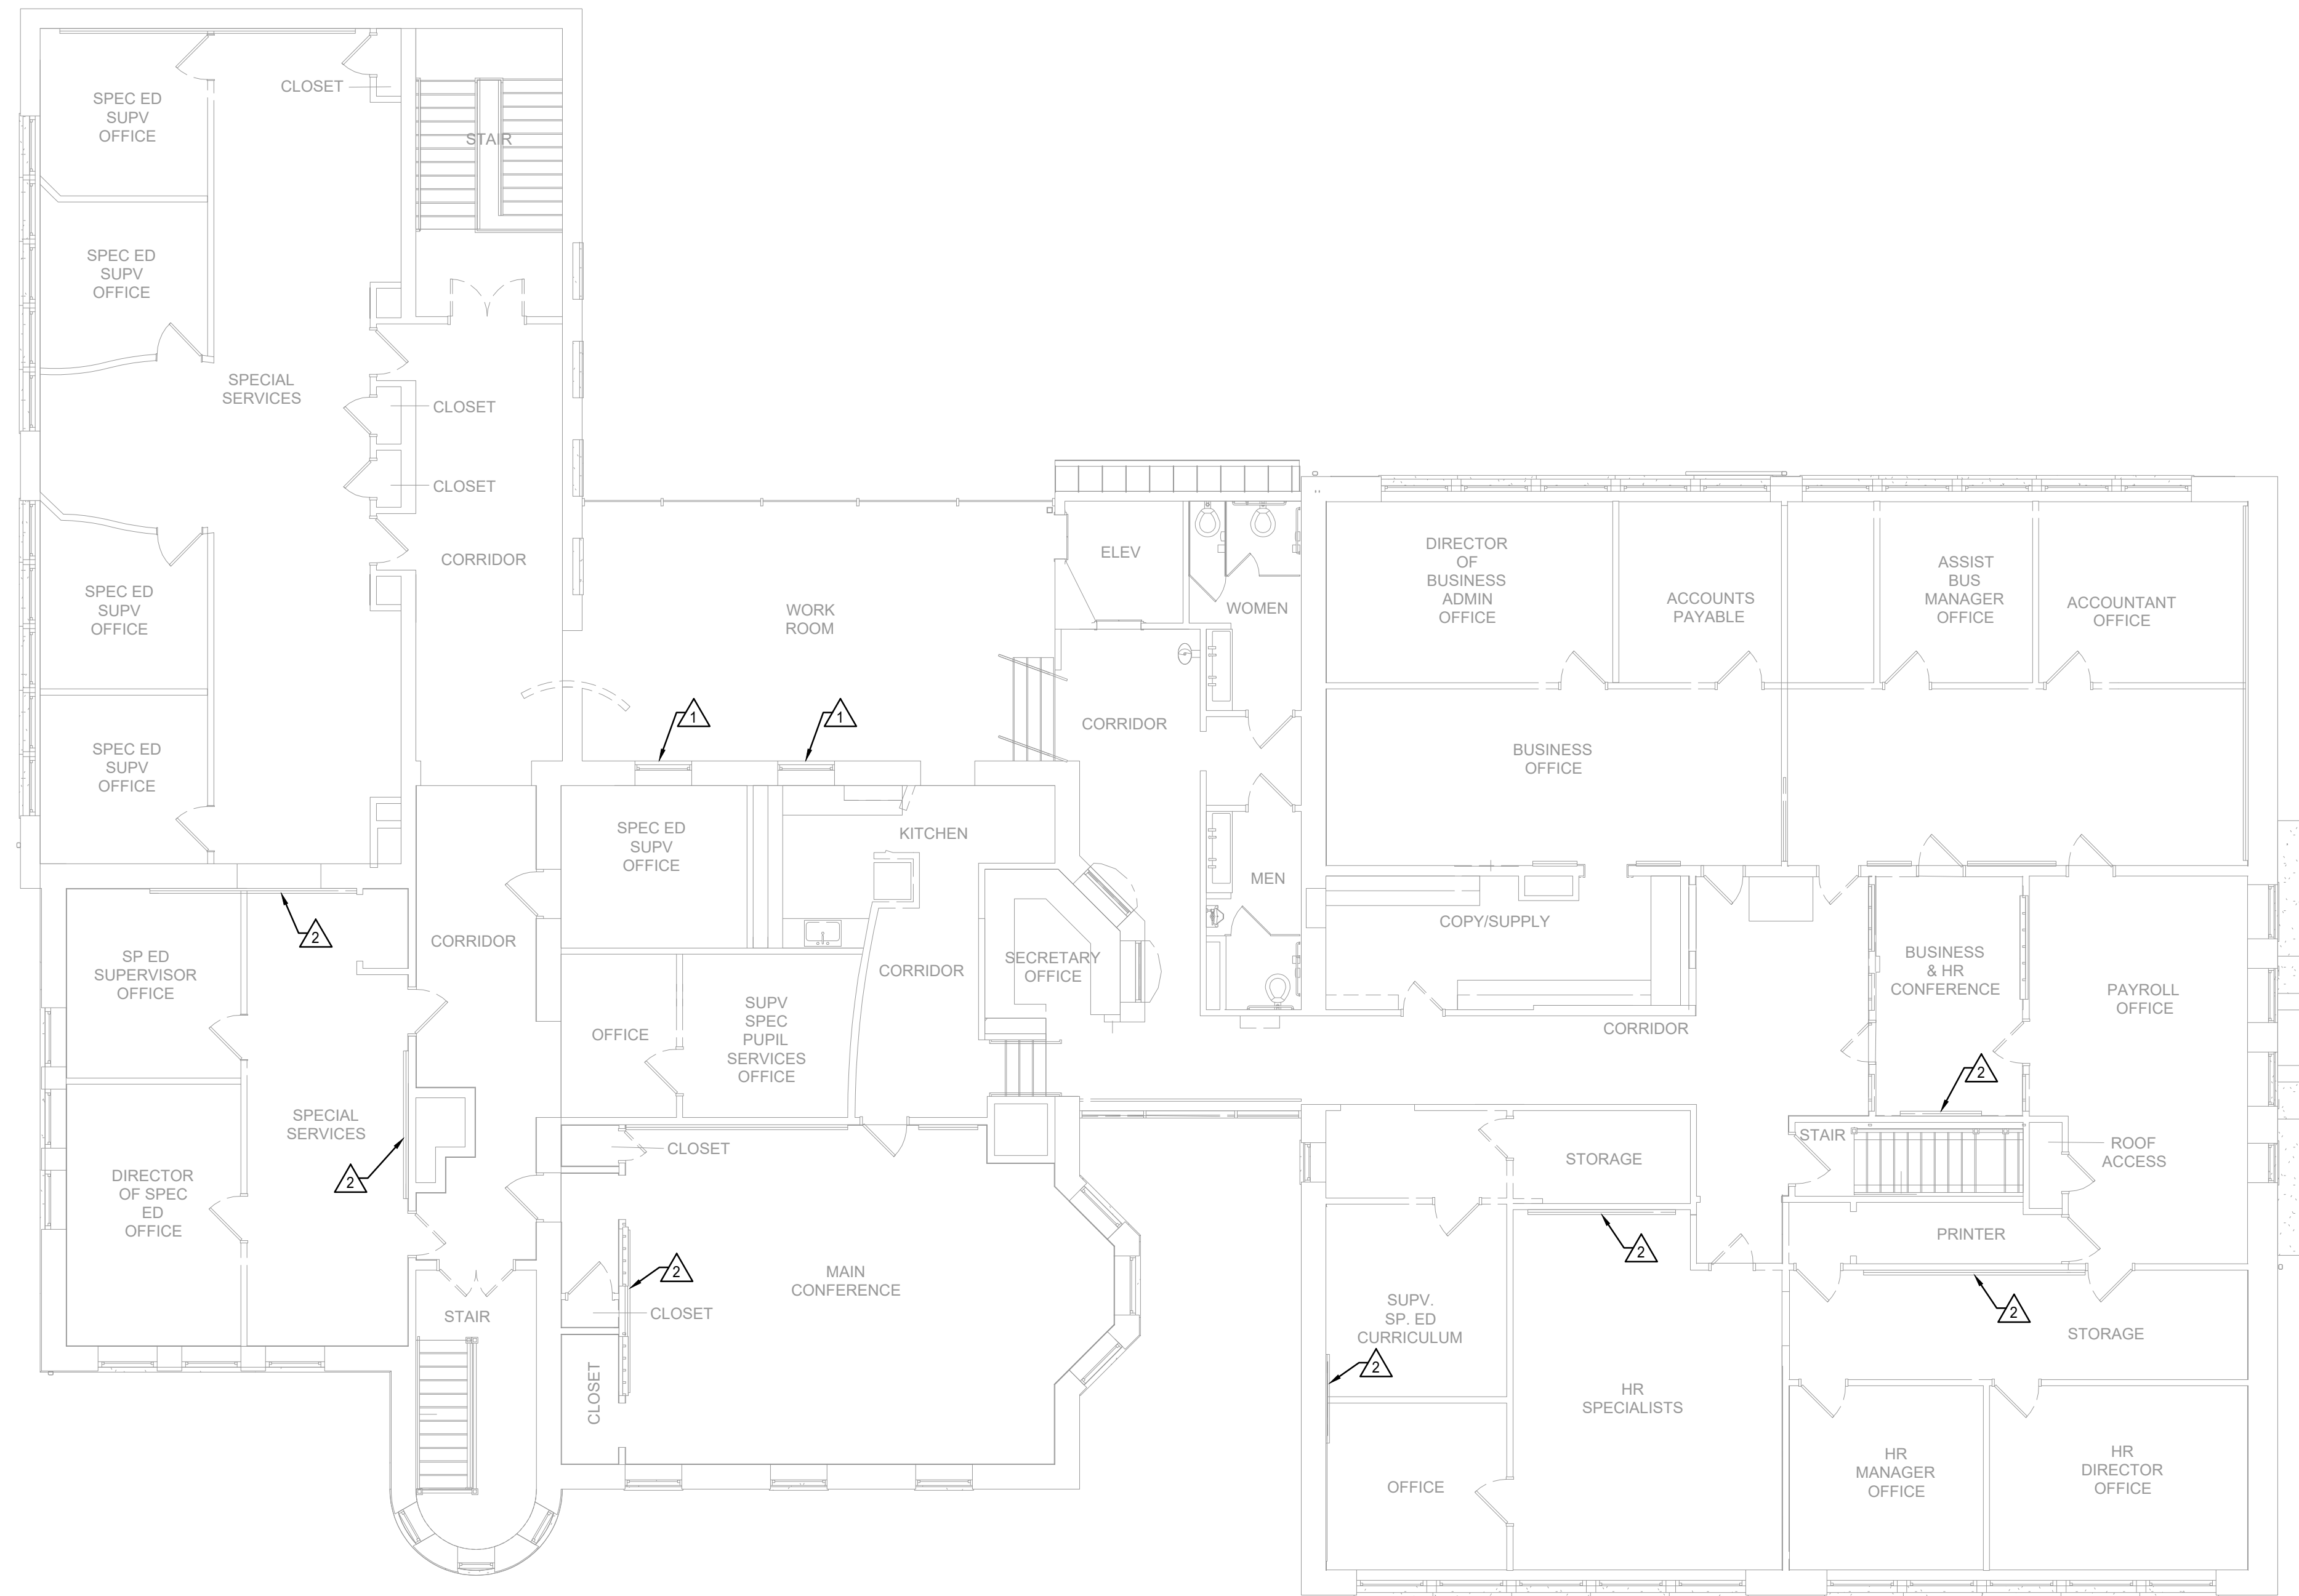

SECOND FLOOR ABATEMENT PLAN
1/8" = 1'-0"

LEGEND

-  REMOVAL AND DISPOSAL OF NON-ACM PLASTER CEILING AND ACM INSULATION LOCATED ABOVE PLASTER CEILING BETWEEN WOOD JOISTS
-  REMOVAL AND DISPOSAL OF ACM WINDOW CAULK AND GLAZING (INCLUDING REMOVAL AND DISPOSAL OF ENTIRE WINDOW SYSTEM, INCLUDING TRIM, STOOLS AND APRONS)
-  REMOVAL AND DISPOSAL OF EXISTING BUILT IN CHALKBOARD AND ASSOCIATED TRIM, AND REMOVAL AND DISPOSAL OF ADHESIVE BEHIND BOARDS (ASSUMED ACM - IF PRESENT), GC TO PATCH WALL FINISH, AS NEEDED.
-  AS NOTED

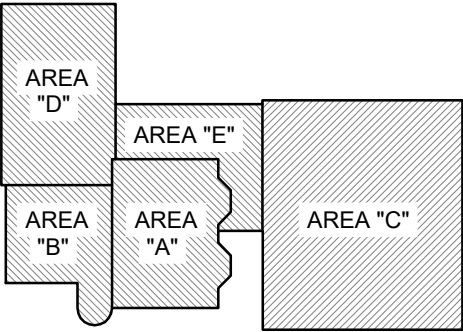

KEY PLAN



ELEMENT ENVIRONMENTAL

S O L U T I O N S

61 WILLOW STREET, P.O. BOX 921 ADAMSTOWN, PA.
tel: 717-484-5111 email: info@e2s.us

COUNCIL ROCK SCHOOL DISTRICT

CHANCELLOR CENTER

30 N. CHANCELLOR ST. NEWTOWN, PA 18940

ASBESTOS ABATEMENT - SECOND FLOOR PLAN

DRAWN BY: BAF	SCALE: AS NOTED	ASB-03
CHKD BY: DCB	DATE: 10/13/2026	

PROJECT NO.: 1041.0025