

| ABBREVIATIONS |                                  |     |                         | GENERAL NOTES   | GENERAL DEMOLITION NOTES   | CENTER FOR STUDENT LEARNING CHARTER SCHOOL AT PENNSBURY   |   |
|---------------|----------------------------------|-----|-------------------------|---|---|---|---|
| AV            | AIR ADMITTANCE VALVE             | PRV | PRESSURE REDUCING VALVE | <div>1. THE FOLLOWING NOTES APPLY TO ALL PLUMBING DRAWINGS.</div> <div>2. ALL WORK SHALL BE IN ACCORDANCE WITH THE INTERNATIONAL PLUMBING CODE 2021 AND ALL OTHER APPLICABLE CODES AND STANDARDS.</div> <div>3. ALL DRAWINGS ARE DIAGRAMMATIC. PLUMBING CONTRACTOR SHALL CAREFULLY EXAMINE EXISTING CONDITIONS PRIOR TO STARTING WORK.</div> <div>4. CONTRACTOR TO FIELD VERIFY ALL DIMENSIONS, SIZES, CLEARANCES AND LOCATIONS PRIOR TO THE START OF CONSTRUCTION. WHEN CONFLICTS ARISE, MAKE ANY NECESSARY CHANGES TO ROUTING OF ANY PIPING AT NO ADDITIONAL COST.</div> <div>5. ALL EQUIPMENT SHALL BE INSTALLED IN ACCORDANCE WITH THE MANUFACTURER'S WRITTEN INSTRUCTIONS.</div> <div>6. SCHEDULES DO NOT REPRESENT EQUIPMENT QUANTITIES. REFER TO THE PLANS FOR ACTUAL QUANTITIES.</div> <div>7. PLUMBING CONTRACTOR SHALL PROVIDE FIREPROOF PIPE SLEEVES AT ALL NEW PIPING PENETRATIONS THRU FIRE RATED WALLS AND FLOORS.</div> <div>8. MANUFACTURERS AND MODEL NUMBERS INDICATED ON THE PLANS, SCHEDULES AND SKETCHES ARE PROVIDED AS A BASIS OF DESIGN ONLY. BIDDERS SHALL REFER TO THE SPECIFICATIONS FOR A LISTING OF MULTIPLE ACCEPTABLE MANUFACTURERS FOR EACH OF THESE ITEMS. SIMILAR PRODUCTS FROM ANY OF THESE MANUFACTURERS MAY BE FURNISHED PROVIDED THEY MEET THE INTENT OF THE SPECIFICATIONS. ANY CHANGES TO THE DESIGN REQUIRED AS A RESULT OF A SUBSTITUTION ARE THE RESPONSIBILITY OF THE PLUMBING CONTRACTOR.</div> | <div>1. ALL WORK UNDER THIS SECTION SHALL BE COORDINATED WITH ALL OTHER TRADES PRIOR TO INSTALLATION.</div> <div>2. DEMOLITION/RELOCATIONS: EACH TRADE CONTRACTOR SHALL BE RESPONSIBLE FOR DEMOLITION AND RELOCATIONS OF SERVICES, EQUIPMENT AND MATERIAL RELATING TO THEIR RESPECTIVE TRADE.</div> <div>3. PRIOR TO DEMOLITION CONTRACTOR SHALL REVIEW WITH OWNER ALL MATERIALS TO BE REMOVED. SHOULD THE OWNER OPT TO KEEP ANY MATERIALS, THE CONTRACTOR SHALL REMOVE AND DELIVER THE PARTS TO THE OWNER ON THE SITE WHERE SO DIRECTED. OTHERWISE, ALL DEMOLISHED OR REMOVED MATERIALS SHALL BECOME THE PROPERTY OF THE CONTRACTOR, SHALL BE REMOVED FROM THE SITE, AND BE DISPOSED OF IN A LEGAL MANNER.</div> <div>4. DEMOLITION SHALL INCLUDE REMOVAL OF ALL PARTS AND PIECES IN THEIR ENTIRETY BACK TO THE POINTS INDICATED OR IF NOT INDICATED BACK TO THEIR POINT OF SOURCE. WHERE CONDITIONS PROHIBIT TOTAL REMOVAL OF THE WORK, THE REMAINING PORTION SHALL BE CUT FLUSH WITH THE SURROUNDING SURFACE SHALL BE REFINISHED IN AN APPROVED MANNER.</div> <div>5. MAINTAIN EXISTING UTILITIES INDICATED OR WHERE REQUIRED TO REMAIN, KEEP IN SERVICE, AND PROTECT AGAINST DAMAGE DURING DEMOLITION OPERATIONS. DO NOT INTERRUPT EXISTING UTILITIES SERVING OCCUPIED OR USED FACILITIES, EXCEPT WHEN SCHEDULED WITH THE OWNER.</div> <div>6. DO NOT REMOVE EXISTING STRUCTURAL WORK. DO NOT REMOVE OPERATIONAL ELEMENTS AND SAFETY-RELATED COMPONENTS IN A MANNER RESULTING IN A REDUCTION OF CAPACITIES TO PERFORM IN THE MANNER INTENDED OR RESULTING IN DECREASED OPERATIONAL LIFE, INCREASED MAINTENANCE, OR DECREASED SAFETY.</div> <div>7. REMOVALS, DISCONNECTIONS, AND RELOCATIONS SHALL BE PERFORMED BY WORKMEN SKILLED IN THE TRADE INVOLVED AND SHALL BE EMPLOYED BY A CONTRACTOR LICENSED IN THE TRADE INVOLVED. ALL WORK SHALL BE DONE IN ACCORDANCE WITH ACCEPTED TRADE PRACTICES.</div> <div>8. PROVIDE ADEQUATE TEMPORARY SUPPORT FOR WORK TO REMAIN TO PREVENT FAILURE. DO NOT ENDANGER OTHER WORK.</div> <div>9. PROTECTION: PROVIDE ADEQUATE PROTECTION WHERE REQUIRED FOR THE PRESENT BUILDING AND ITS CONTENTS. TEMPORARY DUSTPROOF BARRIERS AND BARRICADES SHALL BE ERRECTED WHERE REQUIRED FOR PROTECTION OF PERSONNEL, PROTECTION FROM DUST AND DIRT, FOR SECURITY, FIRE AND WEATHER PROTECTIVE REASONS. CONTRACTOR SHALL TAKE EVERY PRECAUTION AGAINST FIRE BY EMPLOYING FIRE DEPARTMENT TYPE HOSES AND PORTABLE FIRE EXTINGUISHERS AS REQUIRED BY OSHA AND/OR THE OWNER'S INSURANCE UNDERWRITER.</div> <div>10. EXTREME CARE SHALL BE EXERCISED FOR ALL EXISTING ITEMS THAT ARE TO REMAIN IN SERVICE UNTIL NEW ITEMS ARE INSTALLED FOR THE SAME SERVICE. ALL SHUTDOWNS OF ANY SYSTEM SHALL BE COORDINATED WITH THE OWNER.</div> <div>11. ALL DRAWINGS ARE DIAGRAMMATIC. CONTRACTOR SHALL CAREFULLY EXAMINE EXISTING CONDITIONS PRIOR TO STARTING WORK</div> | <div>1. ALL WORK UNDER THIS SECTION SHALL BE COORDINATED WITH ALL OTHER TRADES PRIOR TO INSTALLATION.</div> <div>2. DEMOLITION/RELOCATIONS: EACH TRADE CONTRACTOR SHALL BE RESPONSIBLE FOR DEMOLITION AND RELOCATIONS OF SERVICES, EQUIPMENT AND MATERIAL RELATING TO THEIR RESPECTIVE TRADE.</div> <div>3. PRIOR TO DEMOLITION CONTRACTOR SHALL REVIEW WITH OWNER ALL MATERIALS TO BE REMOVED. SHOULD THE OWNER OPT TO KEEP ANY MATERIALS, THE CONTRACTOR SHALL REMOVE AND DELIVER THE PARTS TO THE OWNER ON THE SITE WHERE SO DIRECTED. OTHERWISE, ALL DEMOLISHED OR REMOVED MATERIALS SHALL BECOME THE PROPERTY OF THE CONTRACTOR, SHALL BE REMOVED FROM THE SITE, AND BE DISPOSED OF IN A LEGAL MANNER.</div> <div>4. DEMOLITION SHALL INCLUDE REMOVAL OF ALL PARTS AND PIECES IN THEIR ENTIRETY BACK TO THE POINTS INDICATED OR IF NOT INDICATED BACK TO THEIR POINT OF SOURCE. WHERE CONDITIONS PROHIBIT TOTAL REMOVAL OF THE WORK, THE REMAINING PORTION SHALL BE CUT FLUSH WITH THE SURROUNDING SURFACE SHALL BE REFINISHED IN AN APPROVED MANNER.</div> <div>5. MAINTAIN EXISTING UTILITIES INDICATED OR WHERE REQUIRED TO REMAIN, KEEP IN SERVICE, AND PROTECT AGAINST DAMAGE DURING DEMOLITION OPERATIONS. DO NOT INTERRUPT EXISTING UTILITIES SERVING OCCUPIED OR USED FACILITIES, EXCEPT WHEN SCHEDULED WITH THE OWNER.</div> <div>6. DO NOT REMOVE EXISTING STRUCTURAL WORK. DO NOT REMOVE OPERATIONAL ELEMENTS AND SAFETY-RELATED COMPONENTS IN A MANNER RESULTING IN A REDUCTION OF CAPACITIES TO PERFORM IN THE MANNER INTENDED OR RESULTING IN DECREASED OPERATIONAL LIFE, INCREASED MAINTENANCE, OR DECREASED SAFETY.</div> <div>7. REMOVALS, DISCONNECTIONS, AND RELOCATIONS SHALL BE PERFORMED BY WORKMEN SKILLED IN THE TRADE INVOLVED AND SHALL BE EMPLOYED BY A CONTRACTOR LICENSED IN THE TRADE INVOLVED. ALL WORK SHALL BE DONE IN ACCORDANCE WITH ACCEPTED TRADE PRACTICES.</div> <div>8. PROVIDE ADEQUATE TEMPORARY SUPPORT FOR WORK TO REMAIN TO PREVENT FAILURE. DO NOT ENDANGER OTHER WORK.</div> <div>9. PROTECTION: PROVIDE ADEQUATE PROTECTION WHERE REQUIRED FOR THE PRESENT BUILDING AND ITS CONTENTS. TEMPORARY DUSTPROOF BARRIERS AND BARRICADES SHALL BE ERRECTED WHERE REQUIRED FOR PROTECTION OF PERSONNEL, PROTECTION FROM DUST AND DIRT, FOR SECURITY, FIRE AND WEATHER PROTECTIVE REASONS. CONTRACTOR SHALL TAKE EVERY PRECAUTION AGAINST FIRE BY EMPLOYING FIRE DEPARTMENT TYPE HOSES AND PORTABLE FIRE EXTINGUISHERS AS REQUIRED BY OSHA AND/OR THE OWNER'S INSURANCE UNDERWRITER.</div> <div>10. EXTREME CARE SHALL BE EXERCISED FOR ALL EXISTING ITEMS THAT ARE TO REMAIN IN SERVICE UNTIL NEW ITEMS ARE INSTALLED FOR THE SAME SERVICE. ALL SHUTDOWNS OF ANY SYSTEM SHALL BE COORDINATED WITH THE OWNER.</div> <div>11. ALL DRAWINGS ARE DIAGRAMMATIC. CONTRACTOR SHALL CAREFULLY EXAMINE EXISTING CONDITIONS PRIOR TO STARTING WORK</div> | <div>HECKENDOM SHILES ARCHITECTS</div> <div>CLIENT</div> <div>CSL</div> <div>345 Lakeside Drive</div> <div>Levittown, PA 19054</div> <div>215-269-7390</div> <div>ARCHITECTURAL</div> <div>Heckendom Shiles Architects</div> <div>347 East Conestoga Road</div> <div>Wayne, PA 19087</div> <div>610-994-3500</div> <div>STRUCTURAL ENGINEER</div> <div>AW Lookup Corporation</div> <div>500 Fayette St., Suite 100</div> <div>Conshohocken, PA 19428</div> <div>610-852-2600</div> <div>MEPPF ENGINEER</div> <div>Schiller &amp; Hersh Associates</div> <div>636 Skippack Pike, Suite 200</div> <div>Blue Bell, PA 19422</div> <div>215-886-8947</div> <div>CIVIL ENGINEER</div> <div>Bohler Engineering</div> <div>636 Market Street Suite 920</div> <div>Philadelphia, PA 19102</div> <div>267-402-3400</div> |
| AB            | ABANDONED                        |     |                         |   |   |   |   |
| AD            | AREA DRAIN                       | R   | REMOVE                  |   |   |   |   |
| AFF           | ABOVE FINISHED FLOOR             | RBF | RUN BELOW FLOOR         |   |   |   |   |
| BF            | BELOW FLOOR                      | RD  | ROOF DRAIN              |   |   |   |   |
| BFP           | BACK FLOW PREVENTER              | RWC | RAIN WATER CONDUCTOR    |   |   |   |   |
| CA            | COMPRESSED AIR                   | SA  | SHOCK ABSORBER          |   |   |   |   |
| CO            | CLEAN OUT                        | SAN | SANITARY                |   |   |   |   |
| CW            | DOMESTIC COLD WATER              | SS  | SERVICE SINK            |   |   |   |   |
| DF            | DRINKING FOUNTAIN                | SH  | SHOWER                  |   |   |   |   |
| DN            | DOWN                             | SK  | SINK                    |   |   |   |   |
| DW            | DISHWASHER                       | ST  | STORM                   |   |   |   |   |
| DWR           | DOMESTIC WATER RISER             | SW  | SAFE WASTE              |   |   |   |   |
| (E)           | EXISTING                         | TW  | TEMPERED WATER          |   |   |   |   |
| EC            | ELECTRICAL CONTRACTOR            | UR  | URINAL                  |   |   |   |   |
| EW            | ELECTRIC WATER COOLER            | V   | VENT                    |   |   |   |   |
| FAI           | FRESH AIR INLET                  | W   | WASTE                   |   |   |   |   |
| (F)FD         | FUTURE FLOOR DRAIN               | WC  | WATER CLOSET            |   |   |   |   |
| FD-A          | FLOOR DRAIN (A - INDICATES TYPE) | WCO | WALL CLEANOUT           |   |   |   |   |
| FU            | FIXTURE UNIT                     | WH  | WALL HYDRANT            |   |   |   |   |
| GC            | GENERAL CONTRACTOR               |     |                         |   |   |   |   |
| G             | GAS                              |     |                         |   |   |   |   |
| HB            | HOSE BIBB                        |     |                         |   |   |   |   |
| HW            | DOMESTIC HOT WATER               |     |                         |   |   |   |   |
| HWH           | HOT WATER HEATER                 |     |                         |   |   |   |   |
| HWR           | DOMESTIC HOT WATER RECIRCULATION |     |                         |   |   |   |   |
| IW            | INDIRECT WASTE                   |     |                         |   |   |   |   |
| LAV           | LAVATORY                         |     |                         |   |   |   |   |
| MAX           | MAXIMUM                          |     |                         |   |   |   |   |
| MIN           | MINIMUM                          |     |                         |   |   |   |   |
| MC            | MECHANICAL CONTRACTOR            |     |                         |   |   |   |   |
| MH            | MANHOLE                          |     |                         |   |   |   |   |
| MR            | MOP RECEPTOR                     |     |                         |   |   |   |   |
| N             | NEW WORK                         |     |                         |   |   |   |   |
| NC            | NORMALLY CLOSED                  |     |                         |   |   |   |   |
| NO            | NORMALLY OPEN                    |     |                         |   |   |   |   |
| NTS           | NOT TO SCALE                     |     |                         |   |   |   |   |
| NIC           | NOT IN CONTRACT                  |     |                         |   |   |   |   |
| OFD           | OVERFLOW DRAIN                   |     |                         |   |   |   |   |
| OS&Y          | OUTSIDE SCREW & YOKE GATE VALVE  |     |                         |   |   |   |   |
| PC            | PLUMBING CONTRACTOR              |     |                         |   |   |   |   |

[illegible]

CIVIL ENGINEER  
Bohler Engineering  
636 Market Street Suite 920  
Philadelphia, PA 19102  
267-402-3400

# P001

PROJECT TEAM

CLIENT  
CSL  
345 Lakeside Drive  
Levittown, PA 19054  
215-269-7390

ARCHITECTURAL  
Heckendorn Shiles Architects  
347 East Conestoga Road  
Wayne, PA 19087  
610-994-3500

STRUCTURAL ENGINEER  
AW Lookup Corporation  
500 Fayette St., Suite 100  
Conshohocken, PA 19428  
610-852-2600


MEPP ENGINEER  
Schiller & Hersh Associates  
636 Skippack Pike, Suite 200  
Blue Bell, PA 19422  
215-886-8947

CIVIL ENGINEER  
Bohler Engineering  
636 Market Street Suite 920  
Philadelphia, PA 19102  
267-402-3400


- NOTES:
1. REFER TO DRAWING PD01 FOR LEGEND, ABBREVIATIONS, AND GENERAL NOTES.
  2. ALL WORK SHOWN SHALL BE DEMO UNLESS OTHERWISE NOTED.
  3. PC IS RESPONSIBLE FOR DRAINING AND REFILLING THE DOMESTIC WATER SYSTEM WHERE REQUIRED. WHEN FILLING IS TO CYCLE THE HIGHEST FIXTURES TO ASSURE THAT THE REFILL IS NOT AIRBOUND.

NEW WORK PLAN KEY NOTES:

- 1 REMOVE EXISTING FIXTURE INCLUDING FROM FIXTURE TO WALL. REPLACE FIXTURE IN-KIND.
- 2 REMOVE EXISTING SERVICE SINK. REMOVE ALL WATER PIPING AND VALVES. REMOVE VENT PIPING UP TO CEILING AND DISCONNECT FROM EXISTING VENT PIPE. REMOVE SANITARY PIPING DOWN BELOW FLOOR AND CAP. PATCH HOLE IN FLOOR WITH CONCRETE.
- 3 REMOVE EXISTING WATER HEATER, PIPING AND ALL APPURTENANCES. REMOVE WATER PIPING BACK TO A POINT AS SHOWN ON PLAN. EXISTING HOT WATER PIPING WILL BE RECONNECTED TO CAP EXISTING COLD WATER AT MAIN.
- 4 REMOVE EXISTING FIXTURE INCLUDING FROM FIXTURE TO WALL. EXISTING PIPE CONNECTIONS WILL CONNECT TO TWO FIXTURES BEHIND THE CABINET IN THE NEW CONSTRUCTION.
- 5 DISCONNECT THE EXISTING 1-1/2" CW FROM THE WATER SERVICE PIPING BEING REMOVED. 1-1/2" CW WILL BE RECONNECTED TO.
- 6 DISCONNECT WALL HYDRANT FROM EXISTING WATER PIPING AND ABANDON. REMOVE WATER PIPING BACK TO MAIN IN EXISTING BATHROOMS 131 & 132 AND CAP.

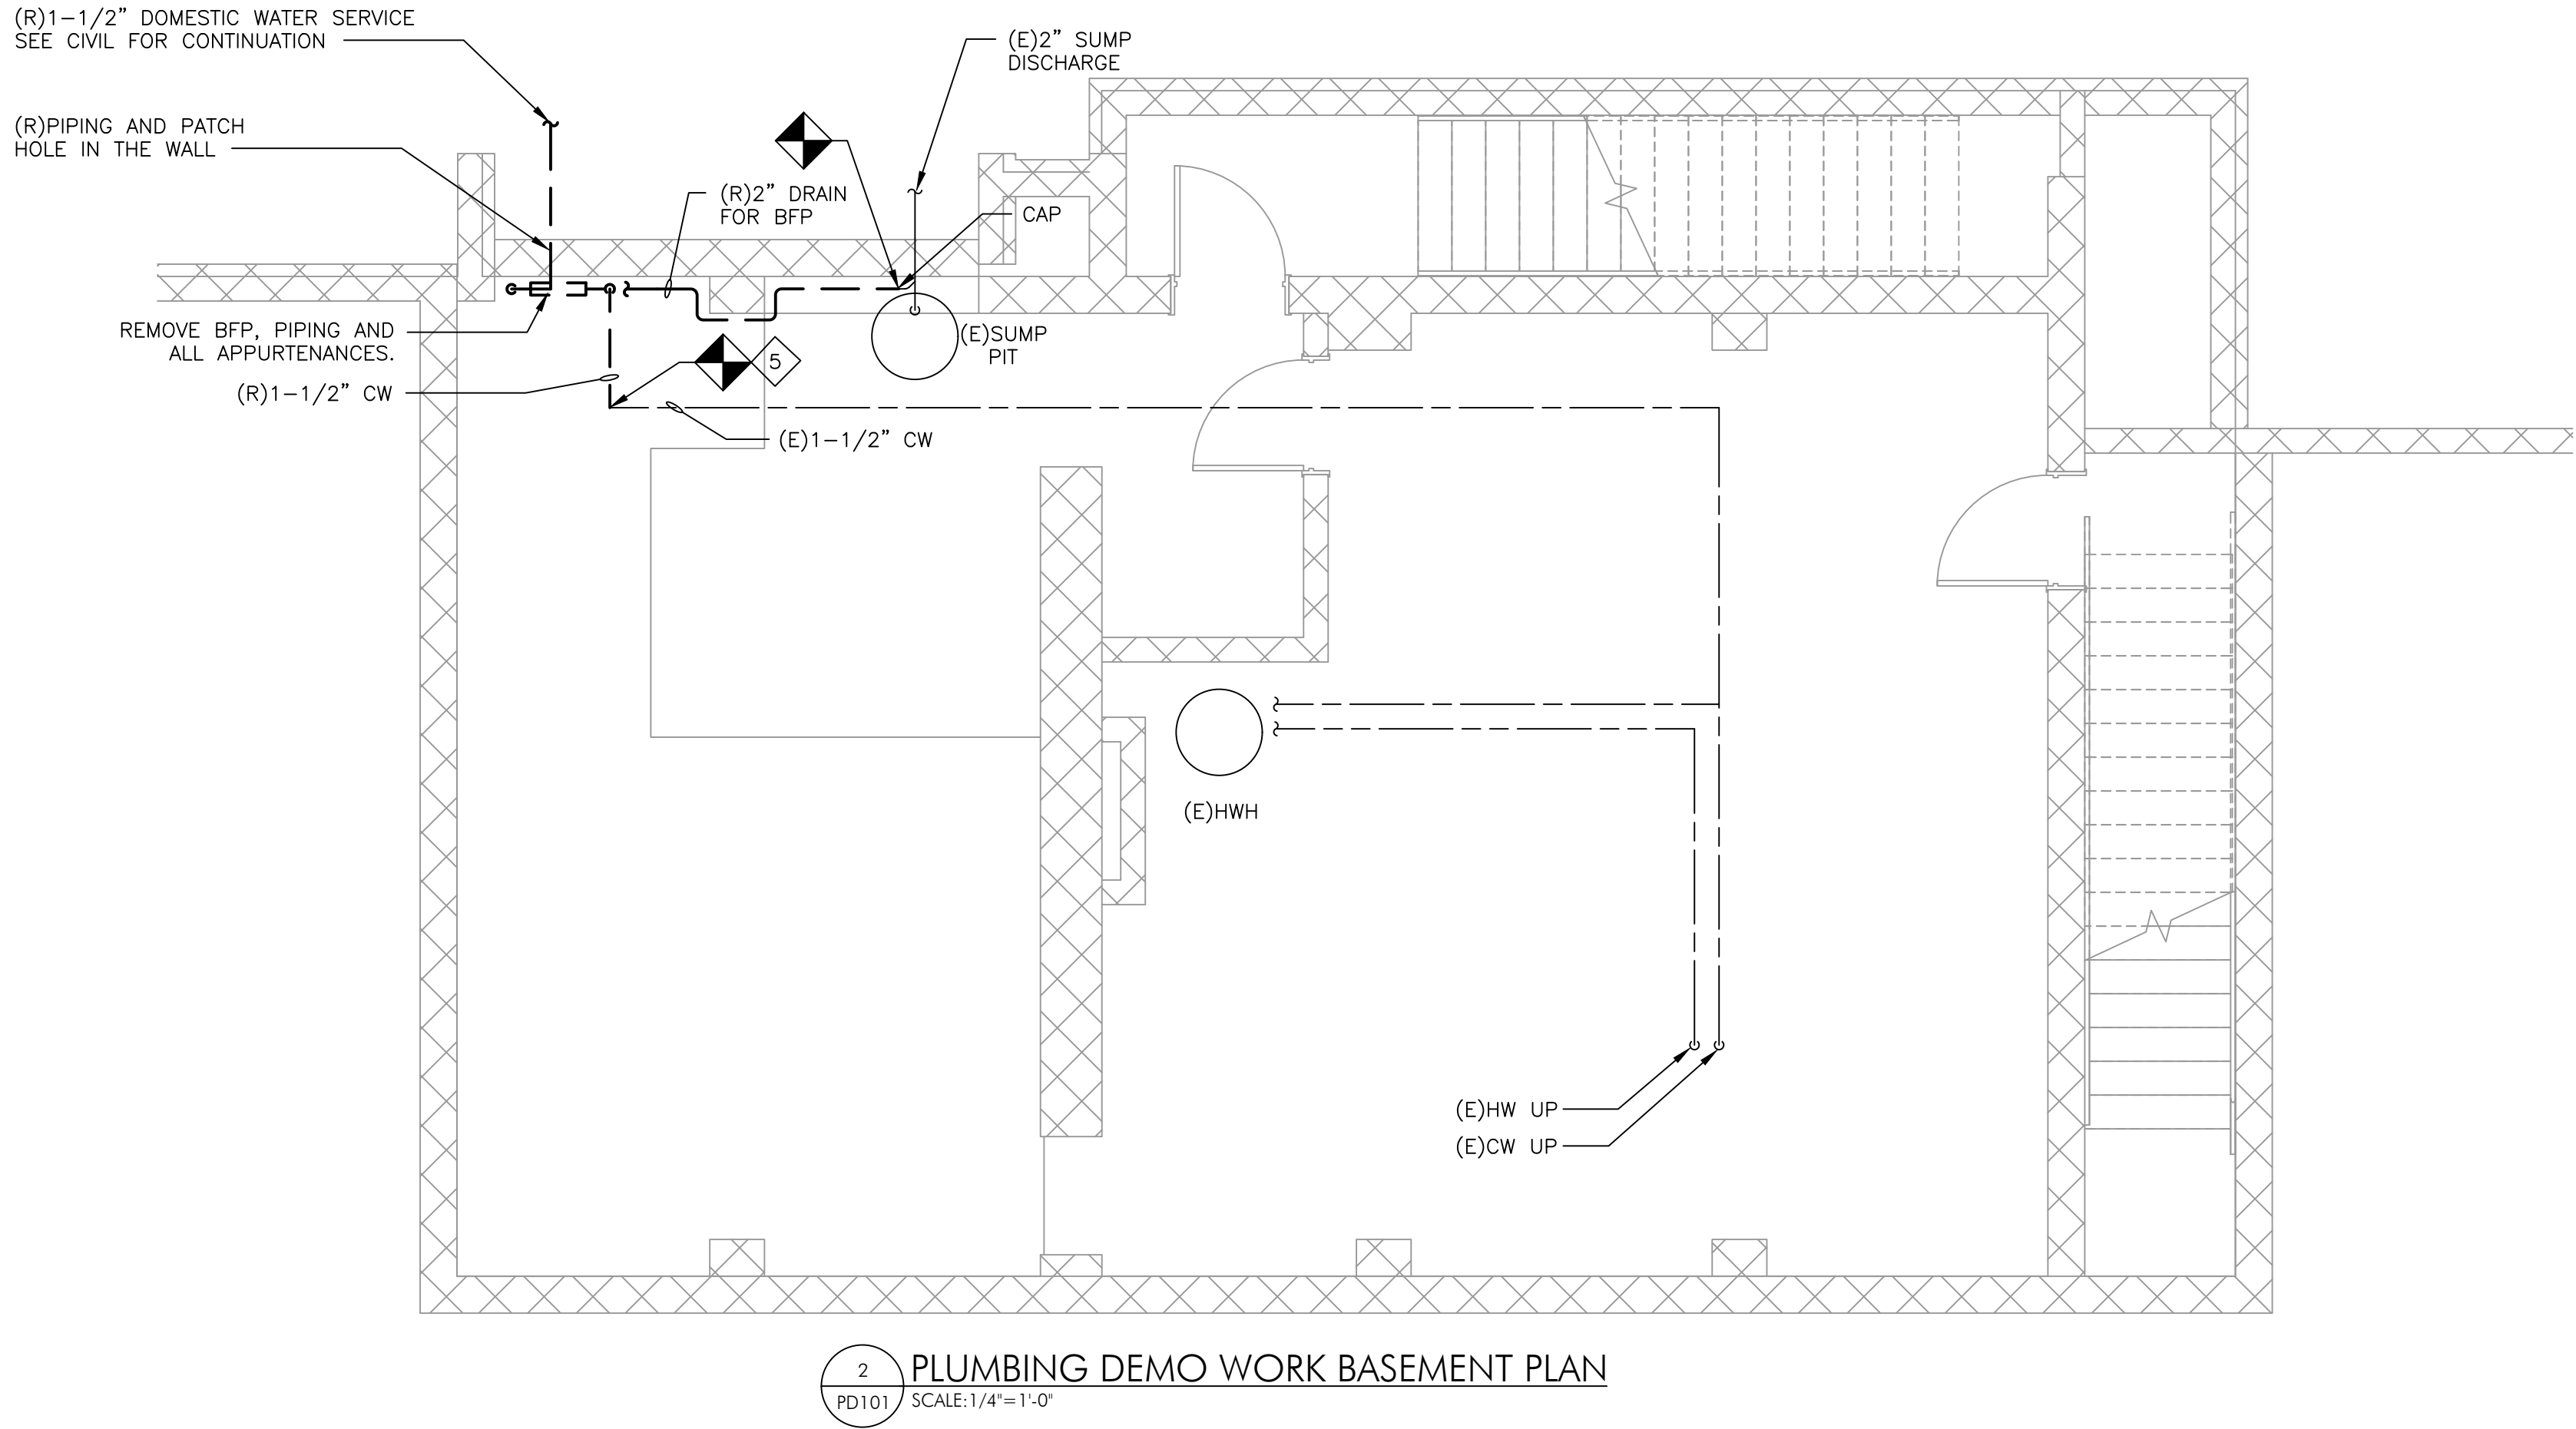

2 PLUMBING DEMO WORK BASEMENT PLAN

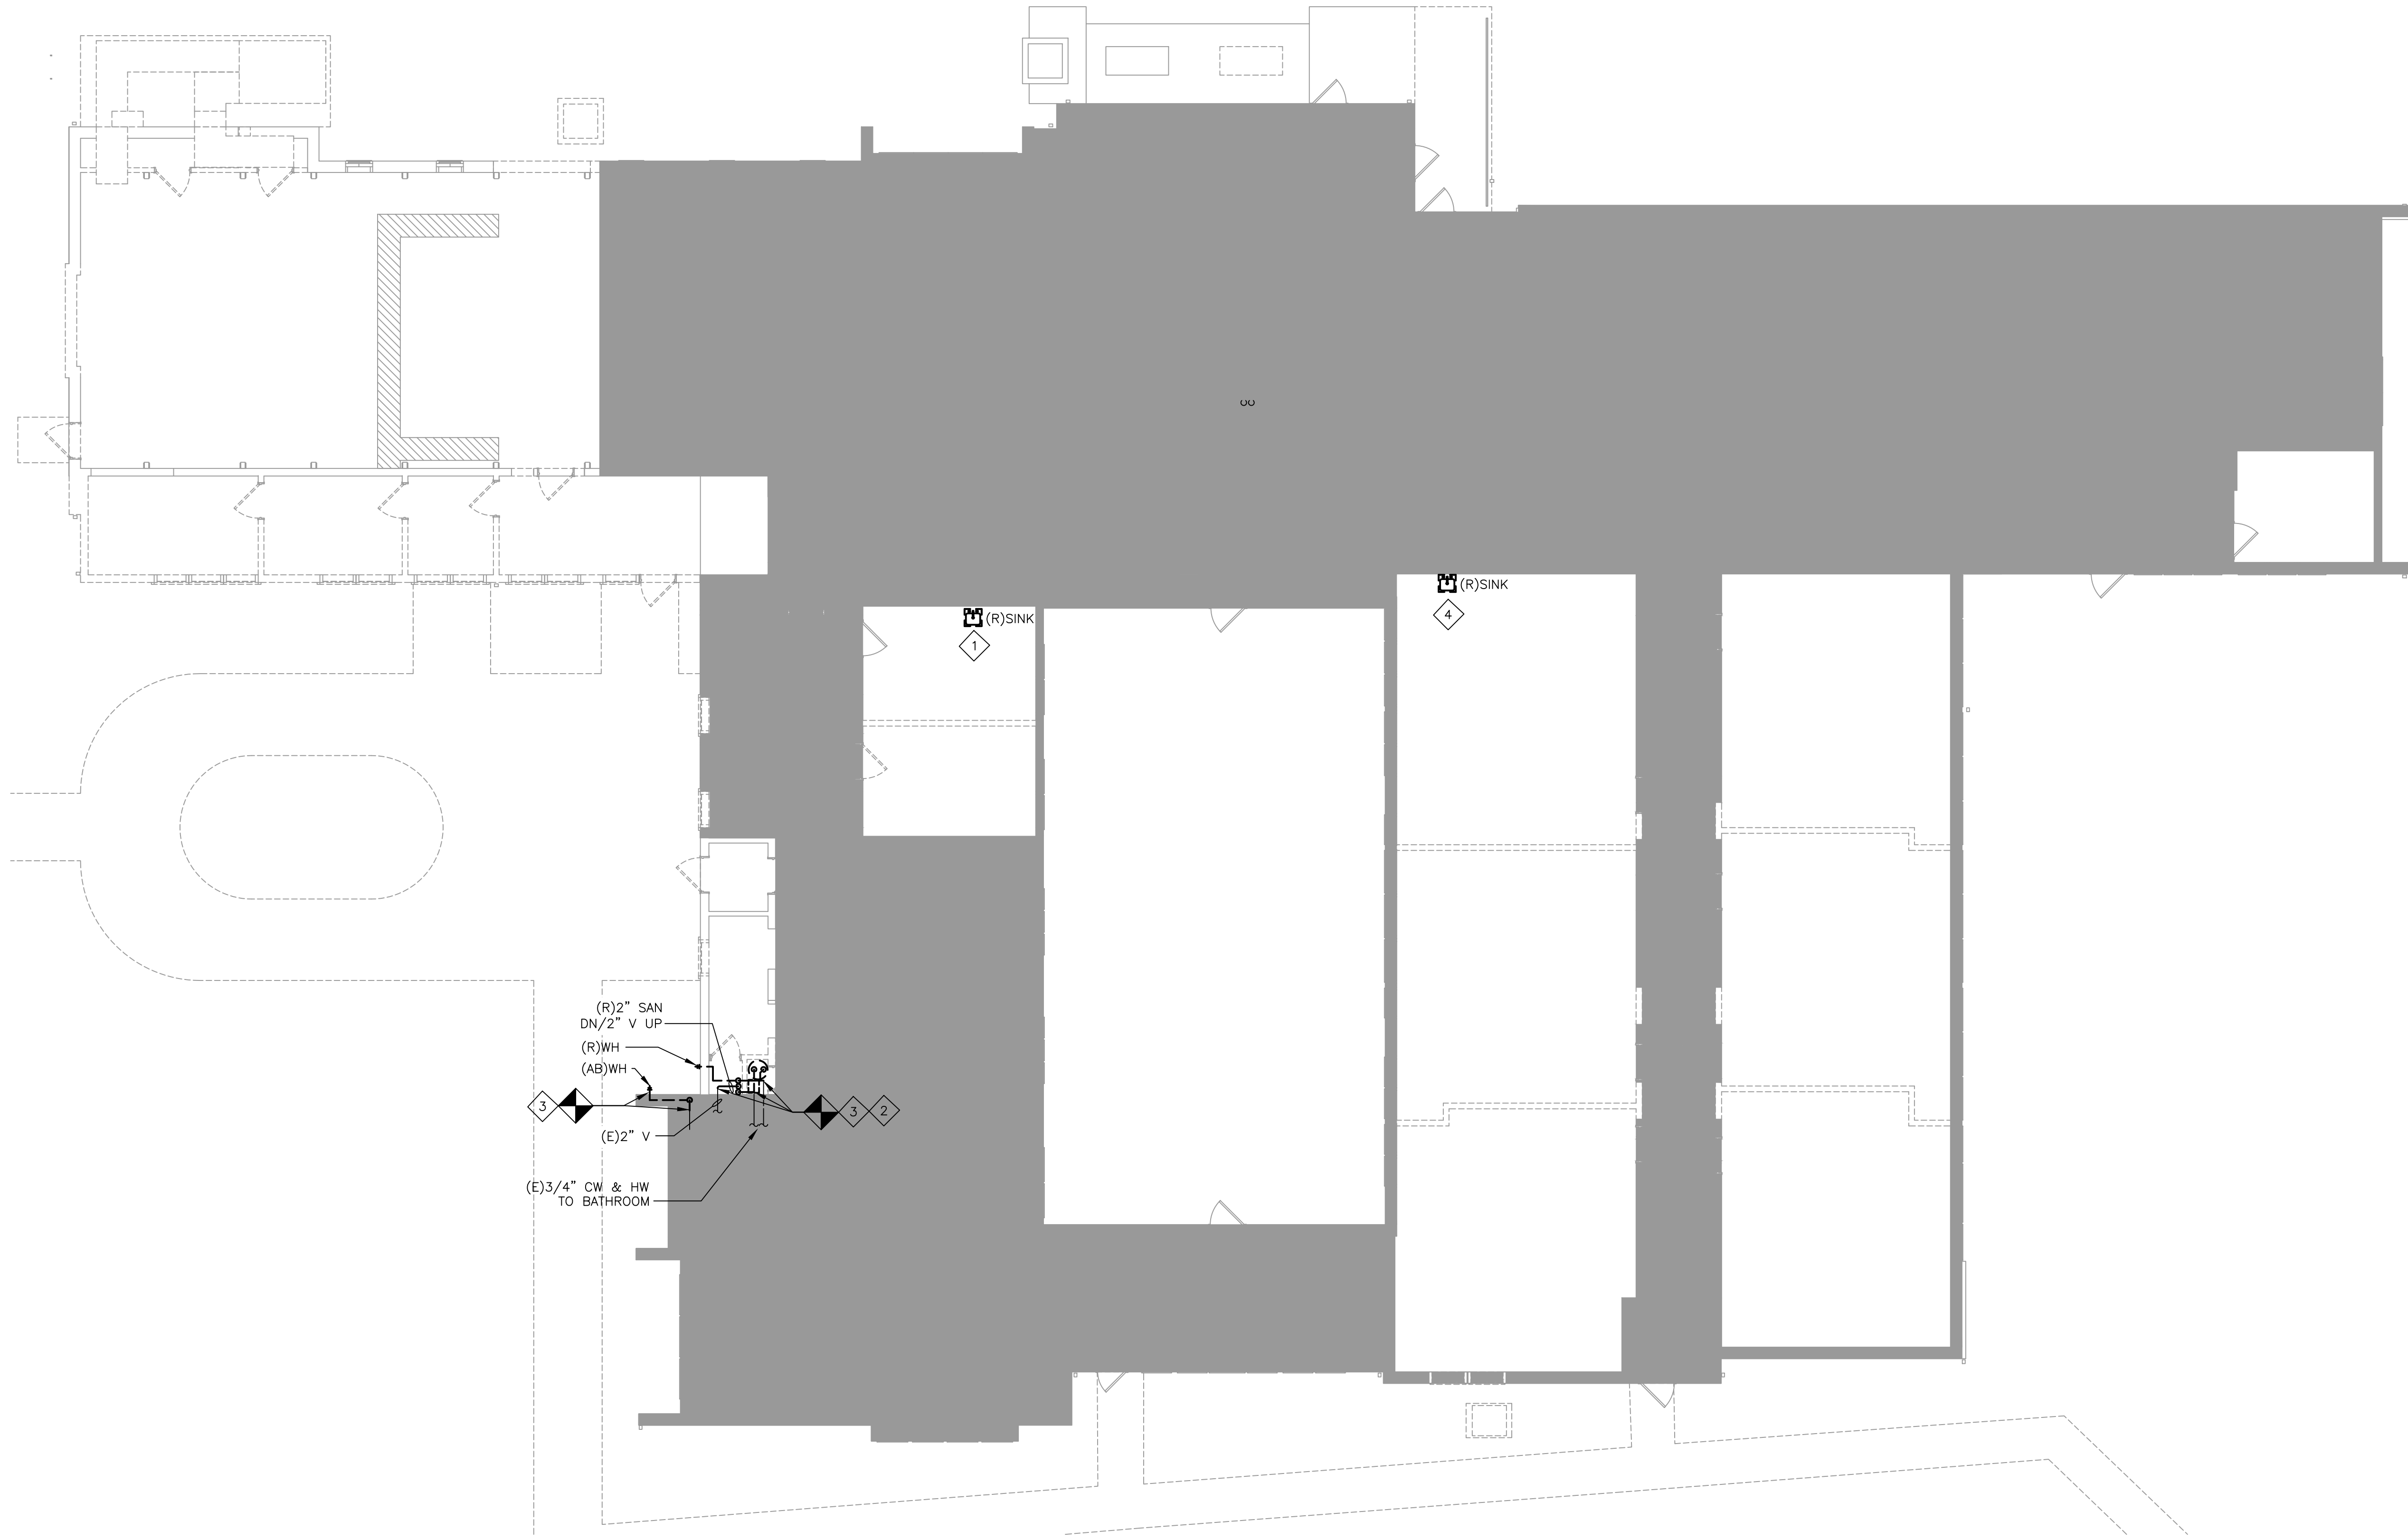

1 PLUMBING DEMO WORK FLOOR PLAN

| ISSUE HISTORY |            |                    |
|---------------|------------|--------------------|
| Δ             | DATE       | ISSUED FOR         |
|               | 2025-11-26 | DESIGN DEVELOPMENT |
|               | 2024-06-11 | 95% CD ISSUE       |
|               | 2026-10-05 | BD ISSUE           |

SHEET TITLE

PLUMBING DEMO WORK  
FIRST FLOOR PLAN

DRAWING NUMBER

PD101

PROJECT TEAM

CLIENT  
CSL  
345 Lakeside Drive  
Levittown, PA 19054  
215-269-7390

ARCHITECTURAL  
Heckendorn Shiles Architects  
347 East Conestoga Road  
Wayne, PA 19087  
610-994-3500

STRUCTURAL ENGINEER  
AW Lookup Corporation  
500 Fayette St., Suite 100  
Conshohocken, PA 19428  
610-852-2600

MEPP ENGINEER  
Schiller & Hersh Associates  
636 Skipack Pike, Suite 200  
Blue Bell, PA 19422  
215-886-8947


CIVIL ENGINEER  
Bohler Engineering  
636 Market Street Suite 920  
Philadelphia, PA 19102  
267-402-3400

NOTES:

1. REFER TO DRAWING P001 FOR LEGEND, ABBREVIATIONS, AND GENERAL NOTES.
2. ALL WORK SHOWN SHALL BE NEW UNLESS OTHERWISE NOTED.
3. PC IS TO INSTALL SANITARY PIPING IN ACCORDANCE WITH THE 2021 IPC (SLOPES).

NEW WORK PLAN KEY NOTES:

- 1 2" SANITARY DOWN, 1-1/2" SANITARY TO FIXTURE, AND 1-1/2" V UP.
- 2 CONNECT FIXTURE TO EXISTING PIPE CONNECTIONS.
- 3 RUN NEW PIPING IN THE SPACE BEHIND THE CABINET FROM NEW SINK TO THE EXISTING PIPE CONNECTIONS. BOTH NEW SINKS IN SCIENCE CLASSROOM 166 WILL CONNECT TO THE EXISTING PIPE CONNECTIONS.

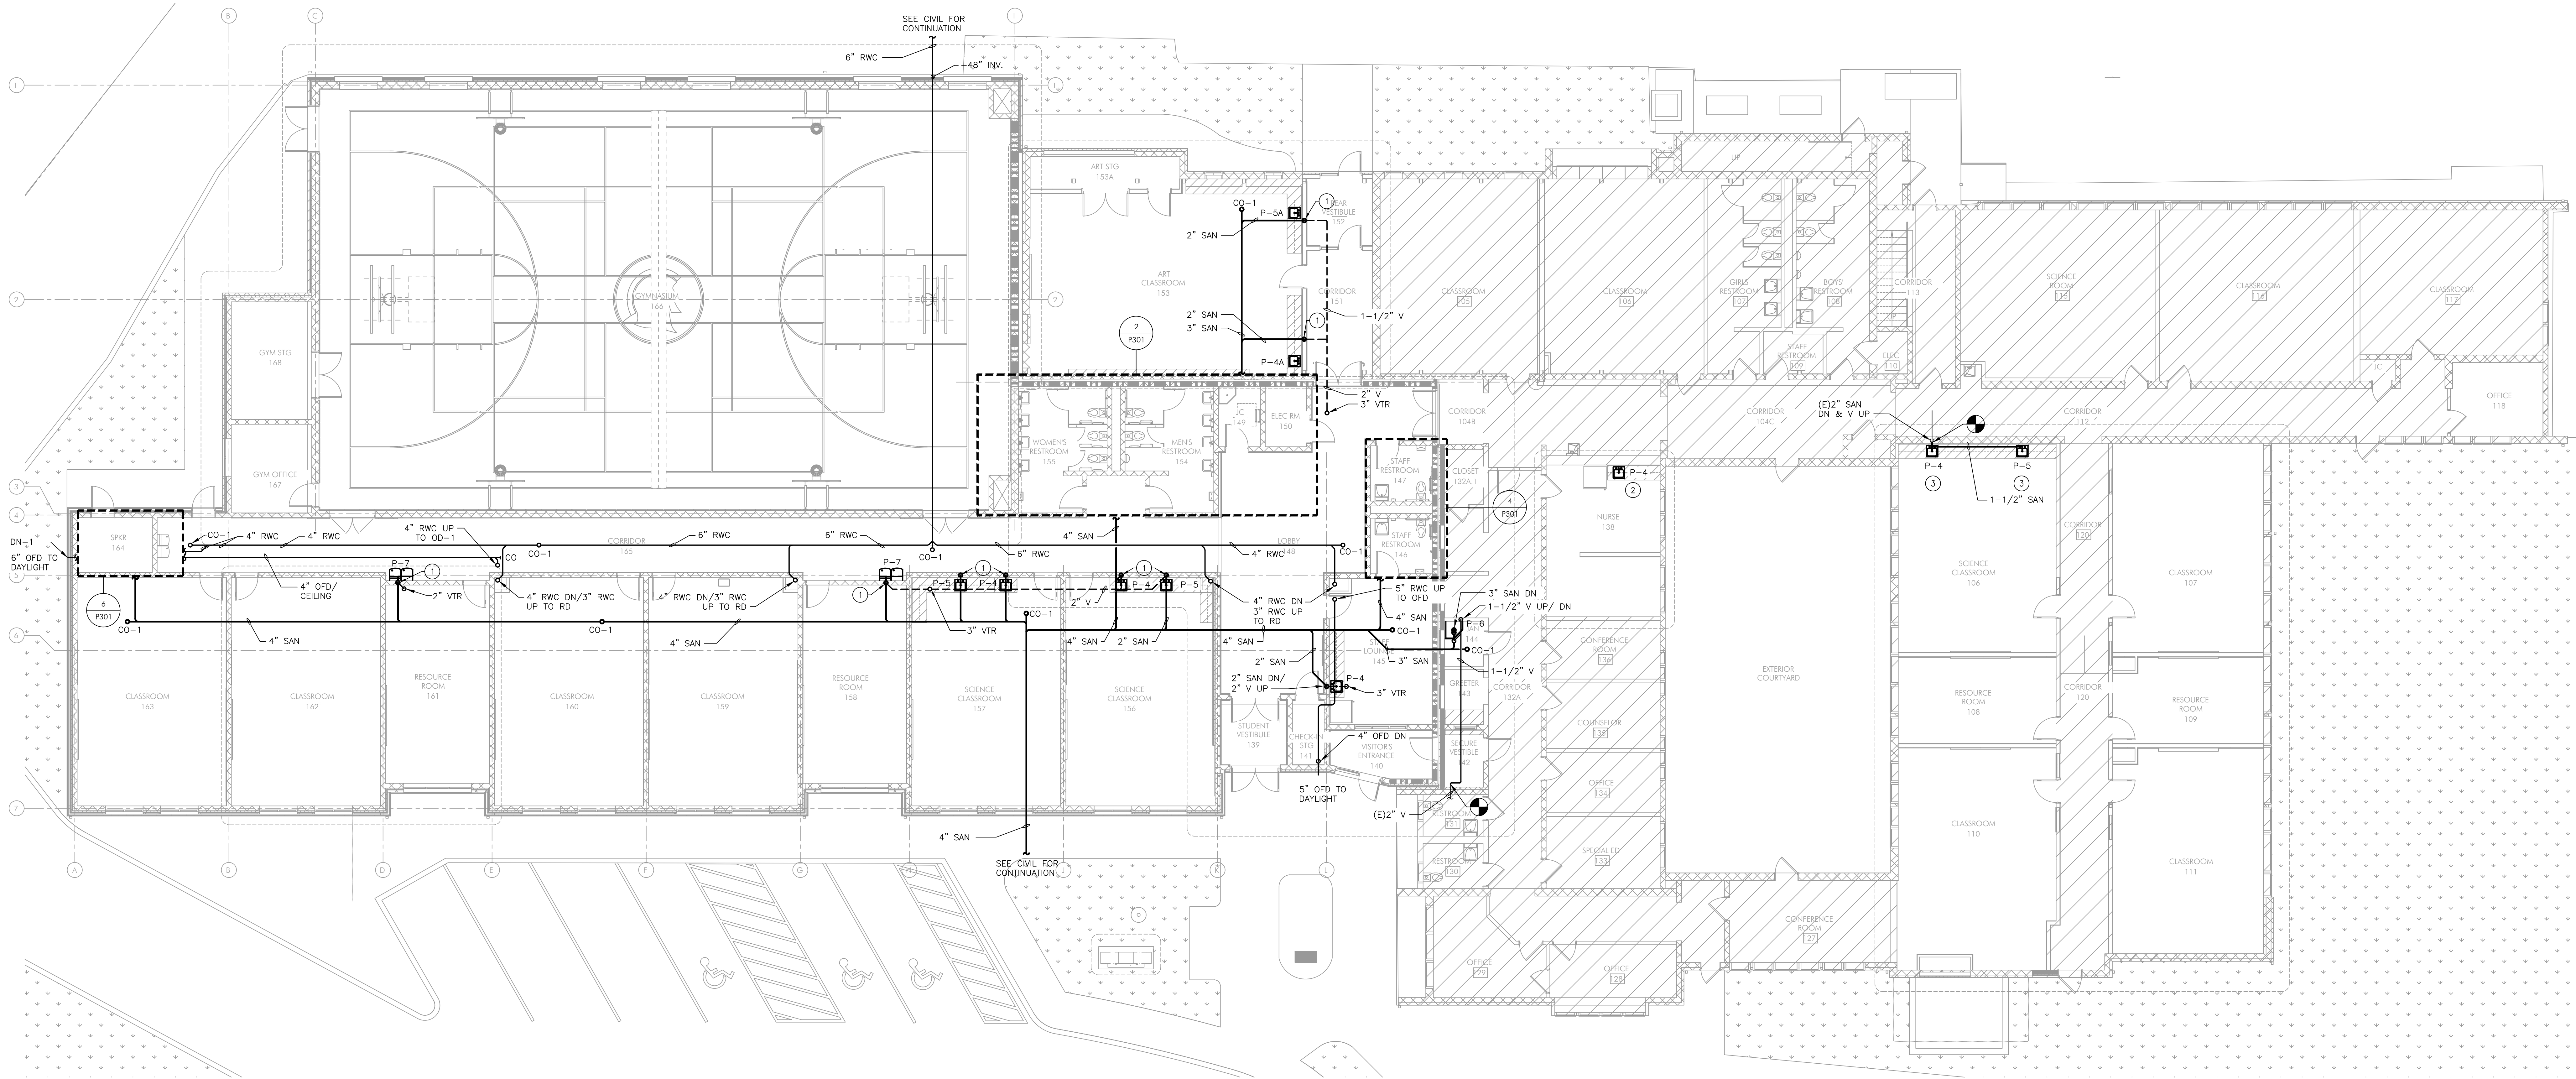

PROJECT TEAM

CLIENT

CSL  
345 Lakeside Drive  
Levittown, PA 19054  
215-269-7390

ARCHITECTURAL

Heckendorn Shiles Architects  
347 East Conestoga Road  
Wayne, PA 19087  
610-994-3500

STRUCTURAL ENGINEER


AW Lookup Corporation  
500 Fayette St., Suite 100  
Conshohocken, PA 19428  
610-852-2600

MEPP ENGINEER

Schiller & Hersh Associates  
636 Skipack Pike, Suite 200  
Blue Bell, PA 19422  
215-886-8947

CIVIL ENGINEER

Bohler Engineering  
636 Market Street Suite 920  
Philadelphia, PA 19102  
267-402-3400

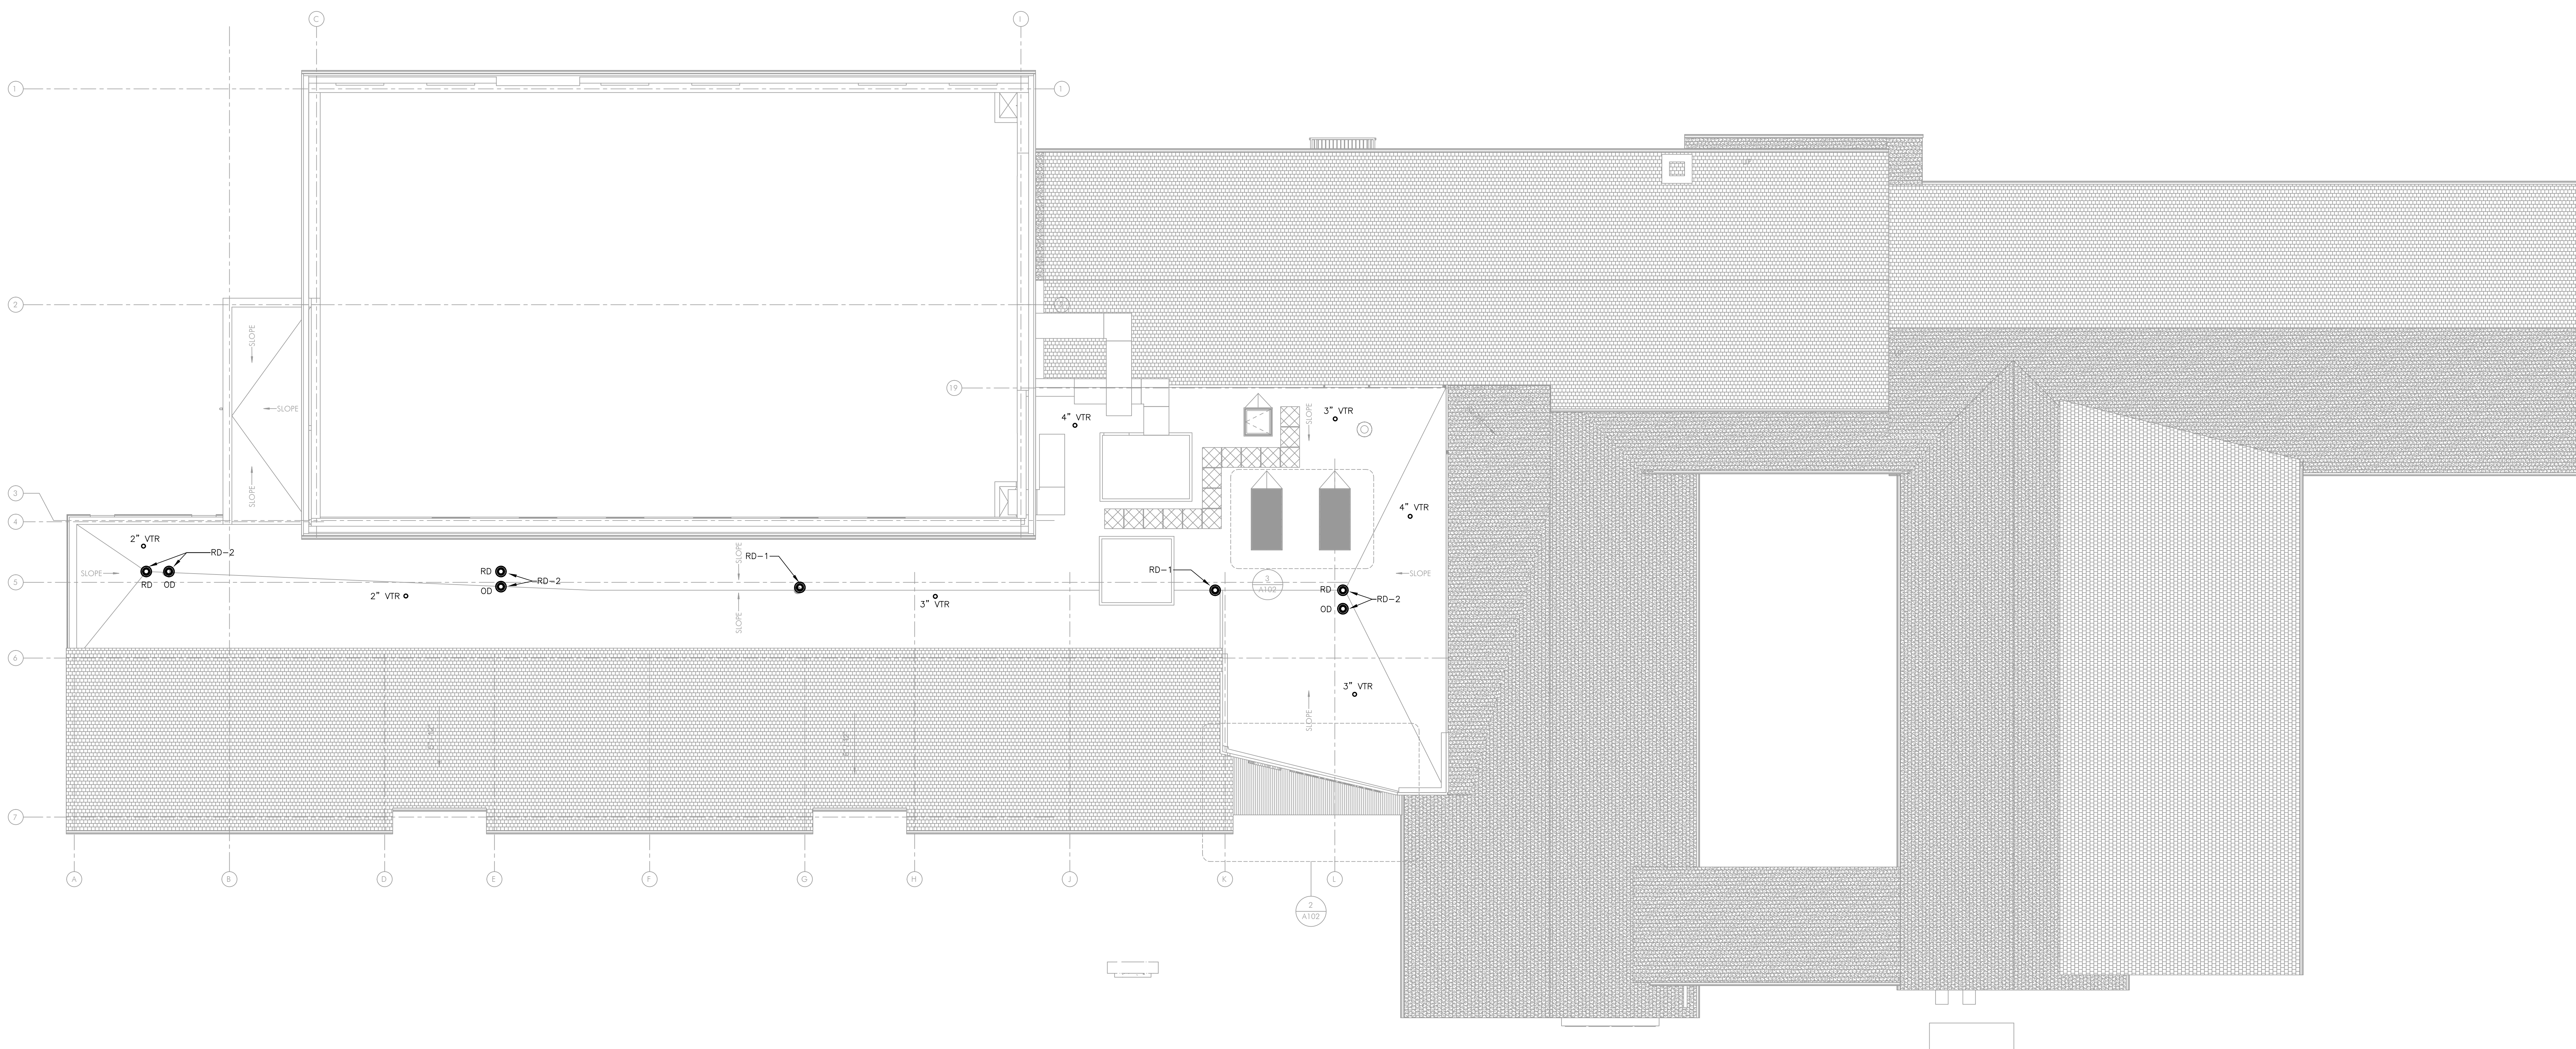

1 PLUMBING NEW WORK ROOF PLAN  
P102 SCALE: 1/8" = 1'-0"

ISSUE HISTORY

| Δ | DATE       | ISSUED FOR         |
|---|------------|--------------------|
|   | 2025-11-26 | DESIGN DEVELOPMENT |
|   | 2024-06-11 | 95% CD ISSUE       |
|   | 2026-10-05 | BD ISSUE           |

SHEET TITLE

PLUMBING NEW  
WORK ROOF PLAN


DRAWING NUMBER

P102


- NOTES:
1. REFER TO DRAWING P001 FOR LEGEND, ABBREVIATIONS, AND GENERAL NOTES.
  2. ALL WORK SHOWN SHALL BE NEW UNLESS OTHERWISE NOTED.
  3. PROVIDE NEW BALL ISOLATION VALVES ON ALL BRANCH PIPING.

NEW WORK PLAN KEY NOTES:

1. CONNECT NEW WATER PIPING TO EXISTING WATER PIPING.
2. CONNECT FIXTURE TO EXISTING PIPE CONNECTIONS.
3. RUN NEW PIPING IN THE SPACE BEHIND THE CABINET FROM NEW SINK TO THE EXISTING PIPE CONNECTIONS. BOTH NEW SINKS IN SCIENCE CLASSROOM 106 WILL CONNECT TO THE EXISTING WATER PIPE CONNECTIONS.
4. NEW BALL ISOLATION VALVE.

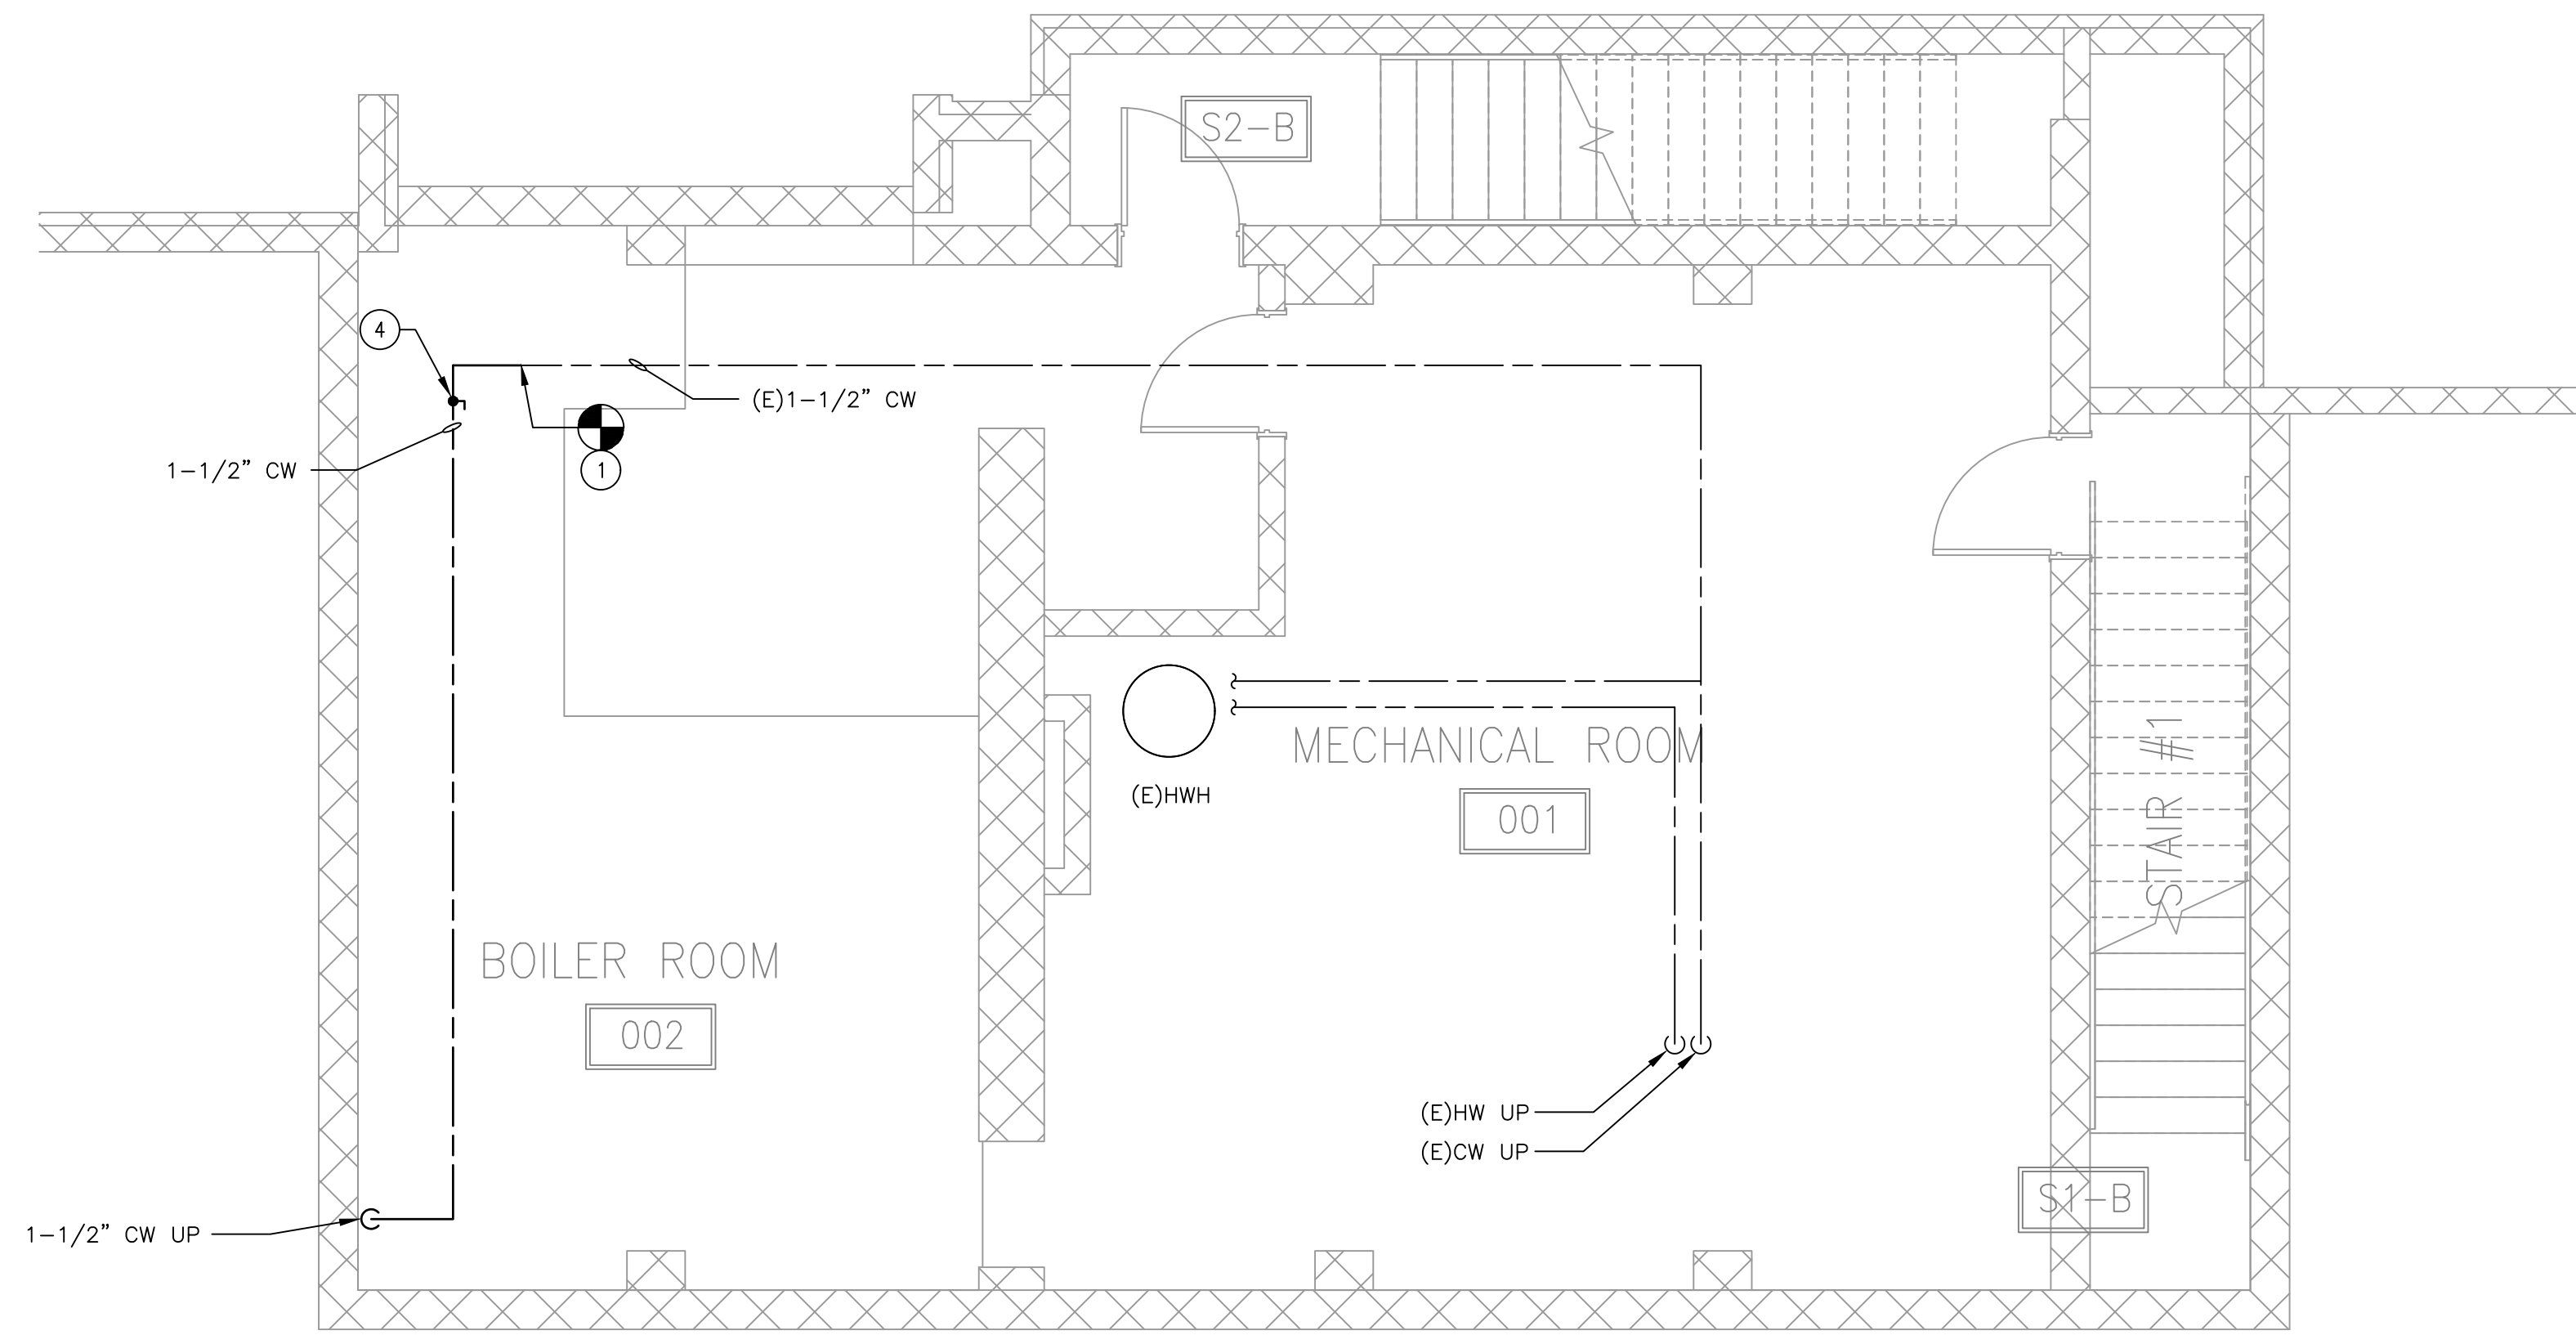

2 DOMESTIC WATER NEW WORK BASEMENT PLAN  
P201 SCALE: 1/4" = 1'-0"

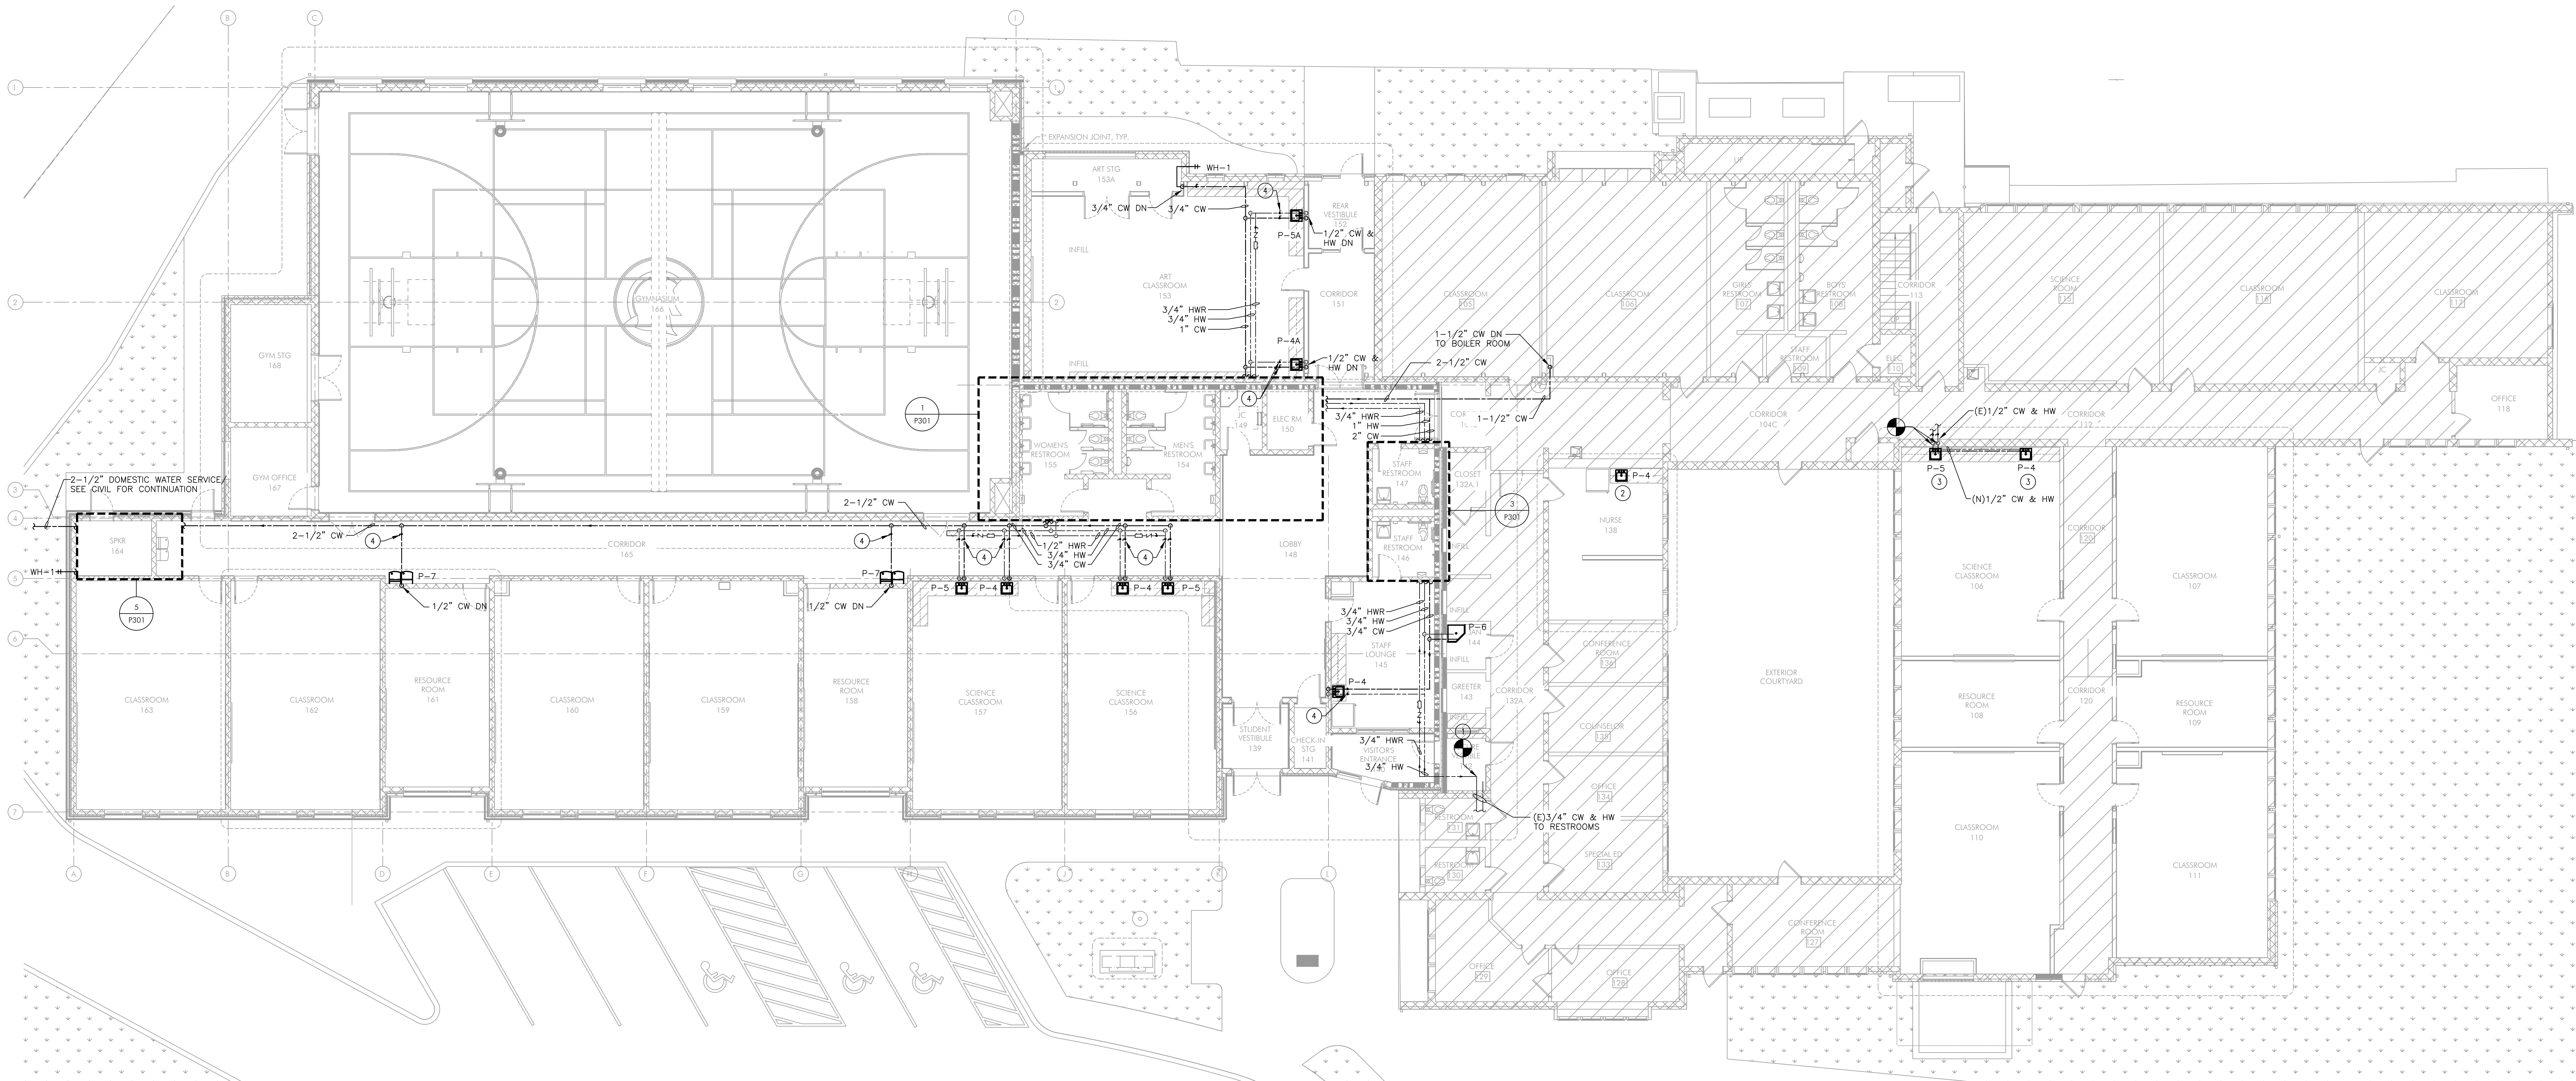

1 DOMESTIC WATER NEW WORK FIRST FLOOR PLAN  
P201 SCALE: 1/8" = 1'-0"

PROJECT TEAM

CLIENT  
CSL  
345 Lakeside Drive  
Levittown, PA 19054  
215-269-7390

ARCHITECTURAL  
Heckendorn Shiles Architects  
347 East Conestoga Road  
Wayne, PA 19087  
610-994-3500

STRUCTURAL ENGINEER  
AW Lookup Corporation  
500 Fayette St., Suite 100  
Conshohocken, PA 19428  
610-852-2600

MEPP ENGINEER  
Schiller & Hersh Associates  
636 Skipack Pike, Suite 200  
Blue Bell, PA 19422  
215-886-8947

CIVIL ENGINEER  
Bohler Engineering  
636 Market Street Suite 920  
Philadelphia, PA 19102  
267-402-3400

ISSUE HISTORY


| DATE       | ISSUED FOR         |
|------------|--------------------|
| 2025-11-26 | DESIGN DEVELOPMENT |
| 2024-06-11 | 95% CD ISSUE       |
| 2026-10-05 | BD ISSUE           |

SHEET TITLE


- NOTES:
1. REFER TO DRAWING P001 FOR LEGEND, ABBREVIATIONS, AND GENERAL NOTES.
  2. ALL WORK SHOWN SHALL BE NEW UNLESS OTHERWISE NOTED.
  3. PROVIDE NEW BALL ISOLATION VALVES ON ALL BRANCH PIPING.

NEW WORK PLAN KEY NOTES:


1. CONNECT NEW WATER PIPING TO EXISTING WATER PIPING.
2. CONNECT FIXTURE TO EXISTING PIPE CONNECTIONS.
3. RUN NEW PIPING IN THE SPACE BEHIND THE CABINET FROM NEW SINK TO THE EXISTING PIPE CONNECTIONS. BOTH NEW SINKS IN SCIENCE CLASSROOM 106 WILL CONNECT TO THE EXISTING WATER PIPE CONNECTIONS.
4. NEW BALL ISOLATION VALVE.

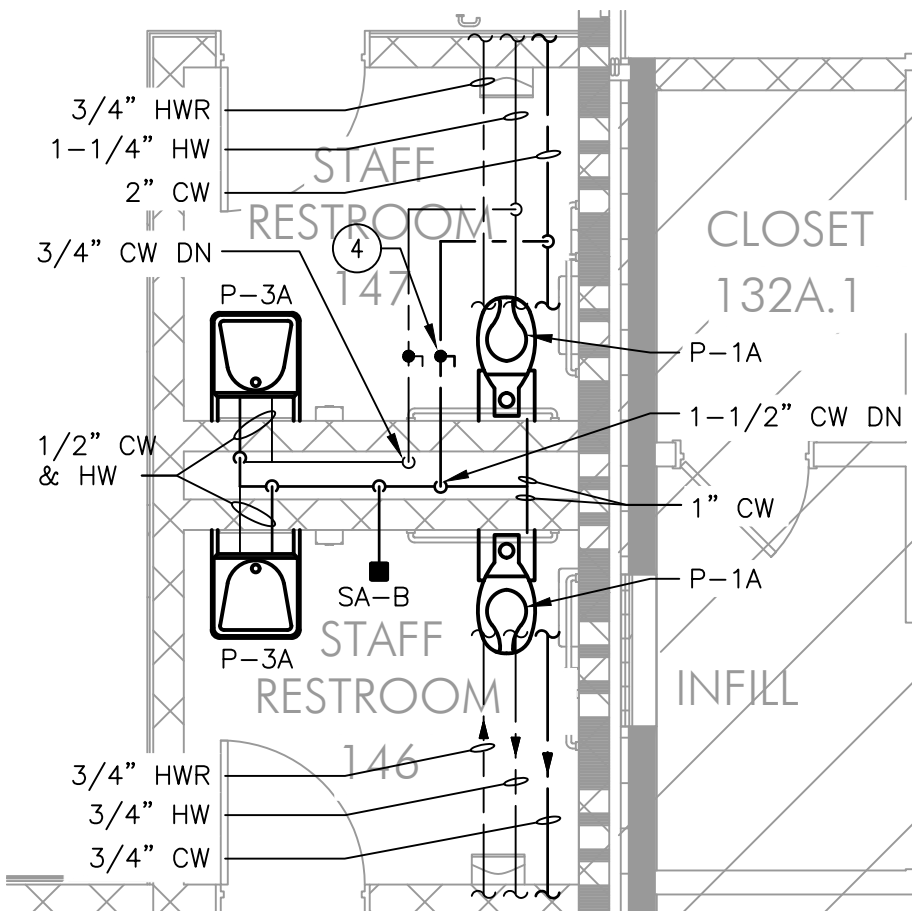


3 DOMESTIC WATER - STAFF RESTROOM 146 & 147  
P301 SCALE: 1/4"=1'-0"

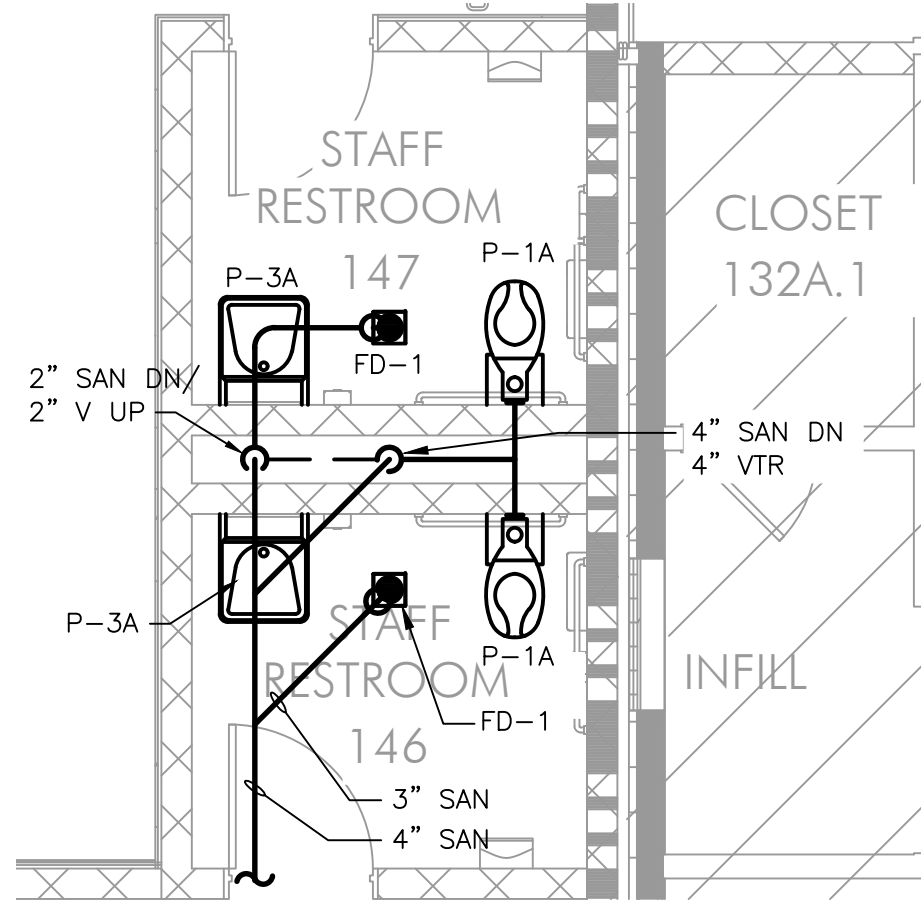


4 SANITARY - STAFF RESTROOM 146 & 147  
P301 SCALE: 1/4"=1'-0"

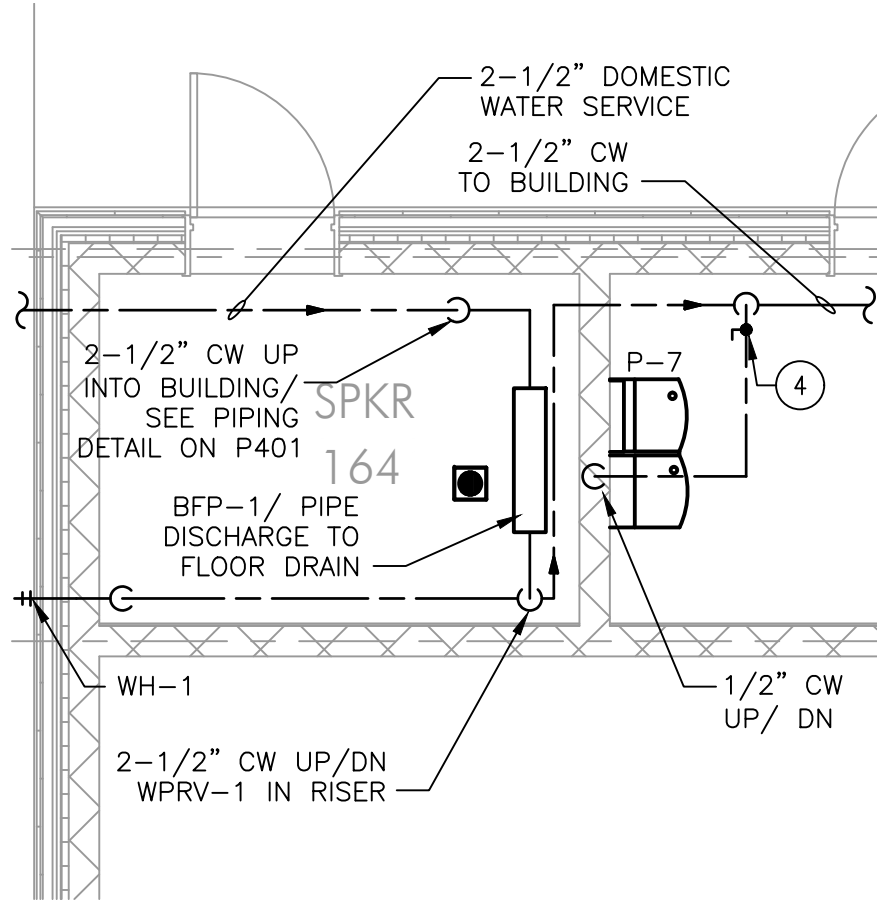


5 DOMESTIC WATER - SPRINKLER 164  
P301 SCALE: 1/4"=1'-0"

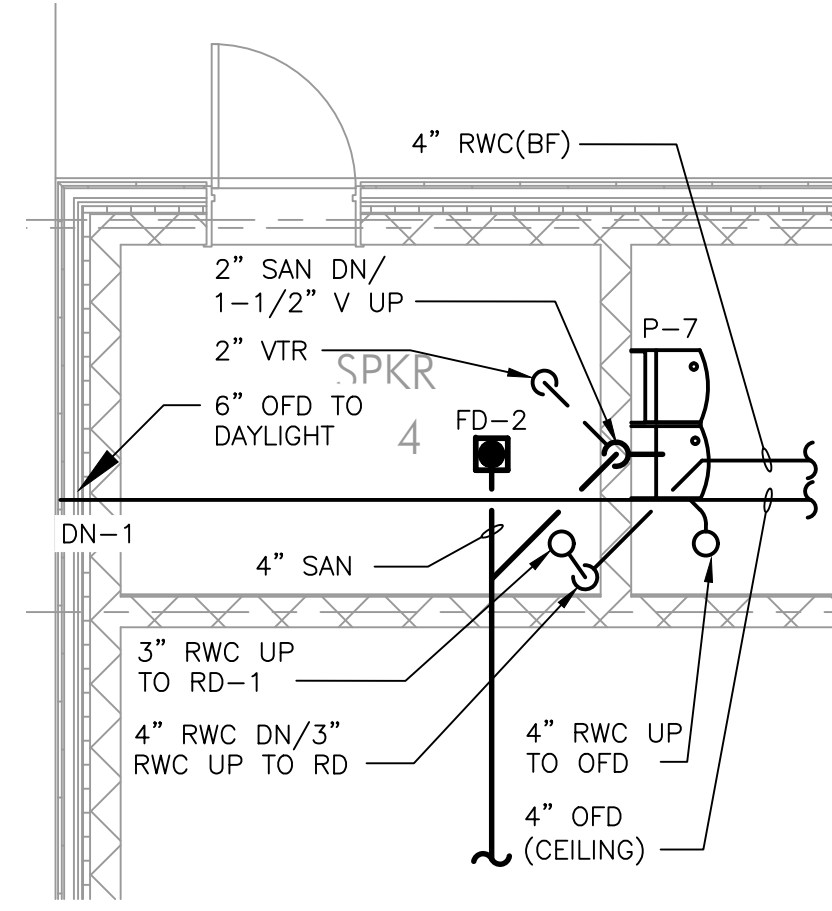

6 SANITARY - SPRINKLER 164  
P301 SCALE: 1/4"=1'-0"

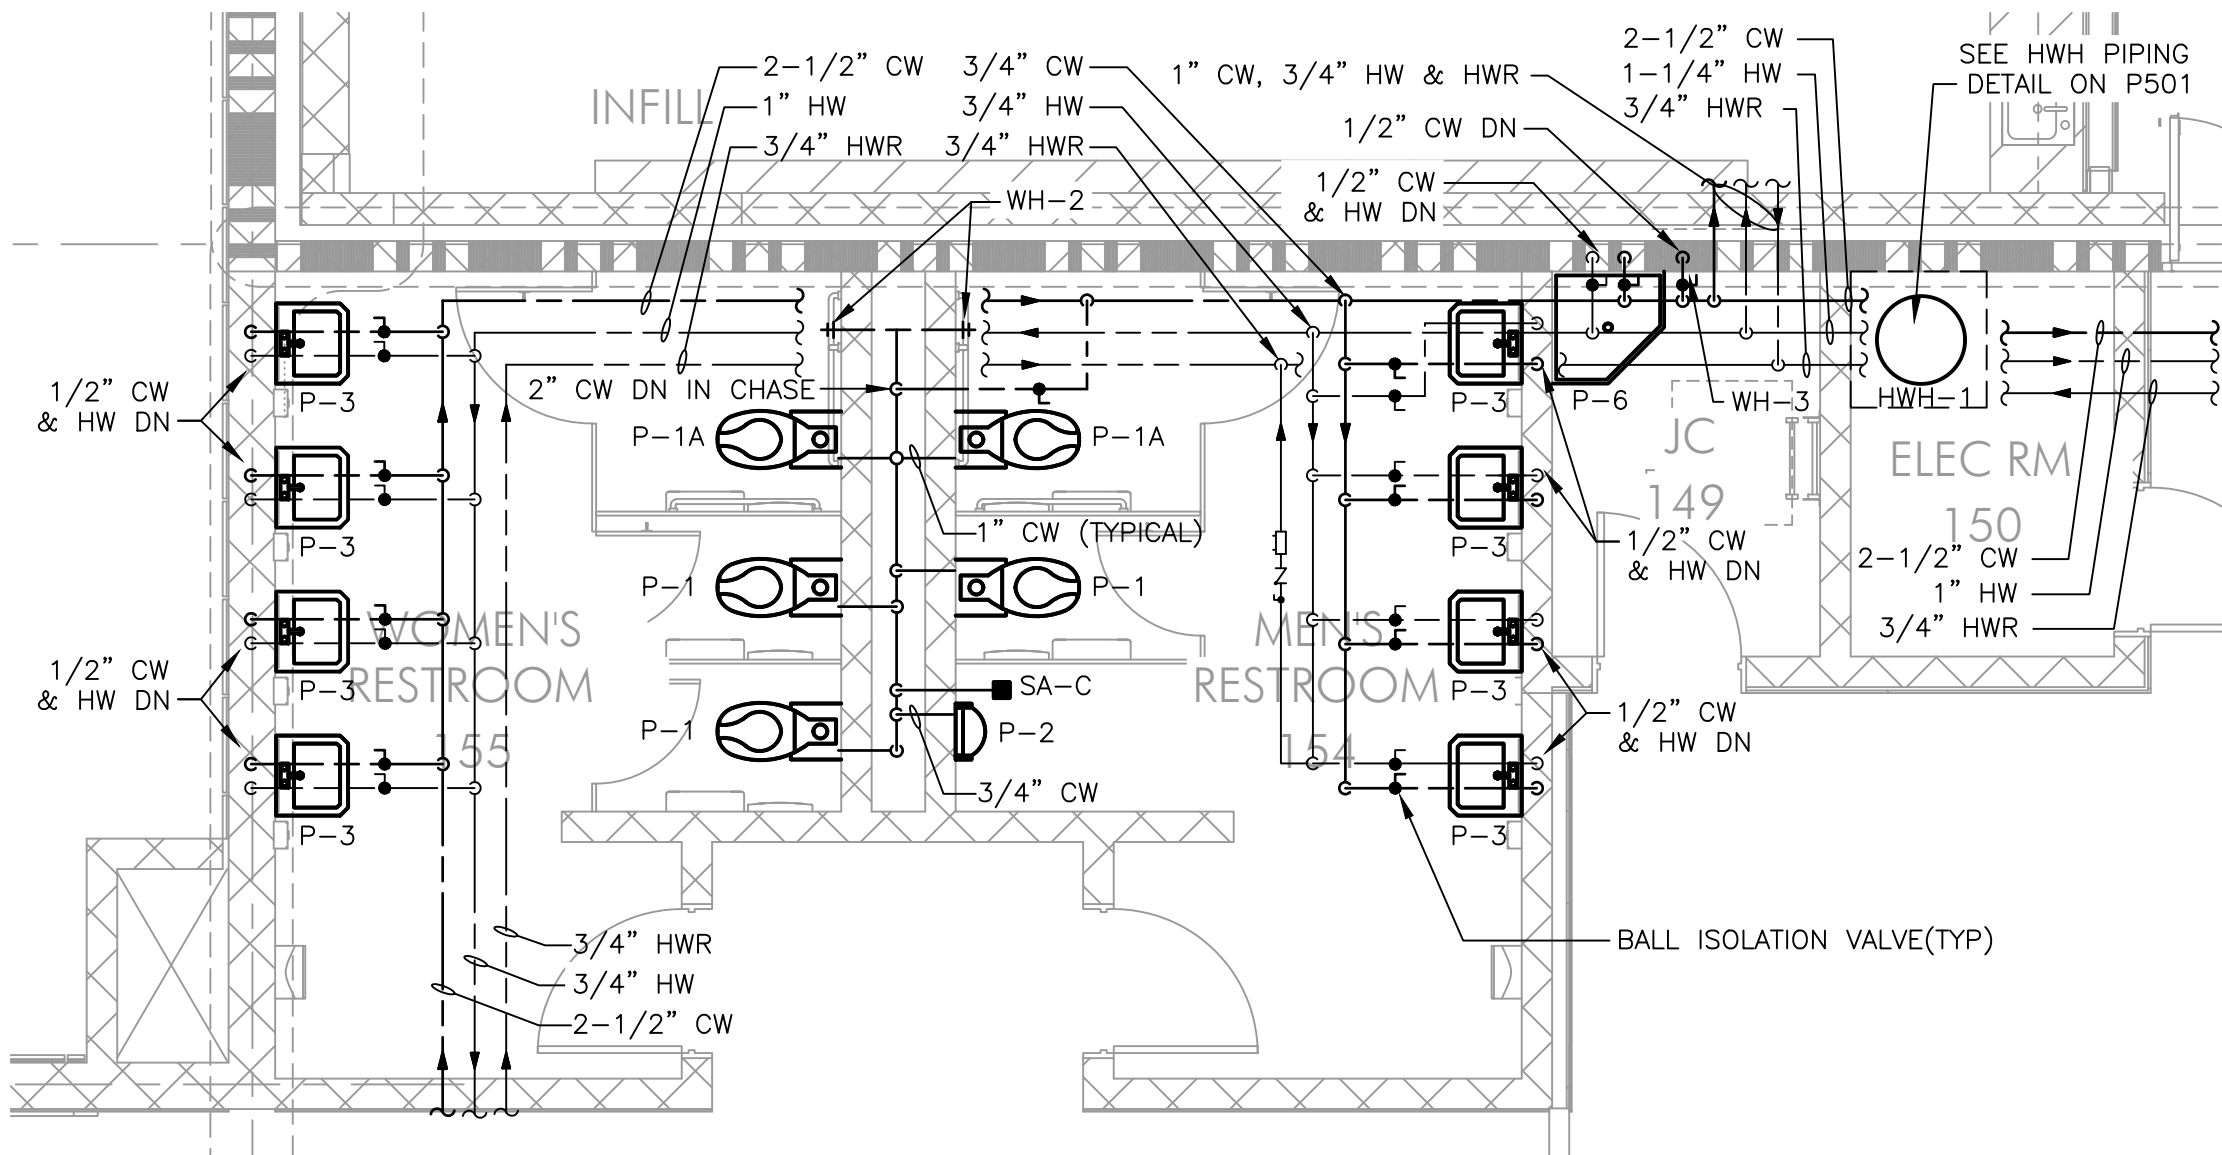

1 DOMESTIC WATER - MEN'S 154 & WOMEN'S 155  
P301 SCALE: 1/4"=1'-0"

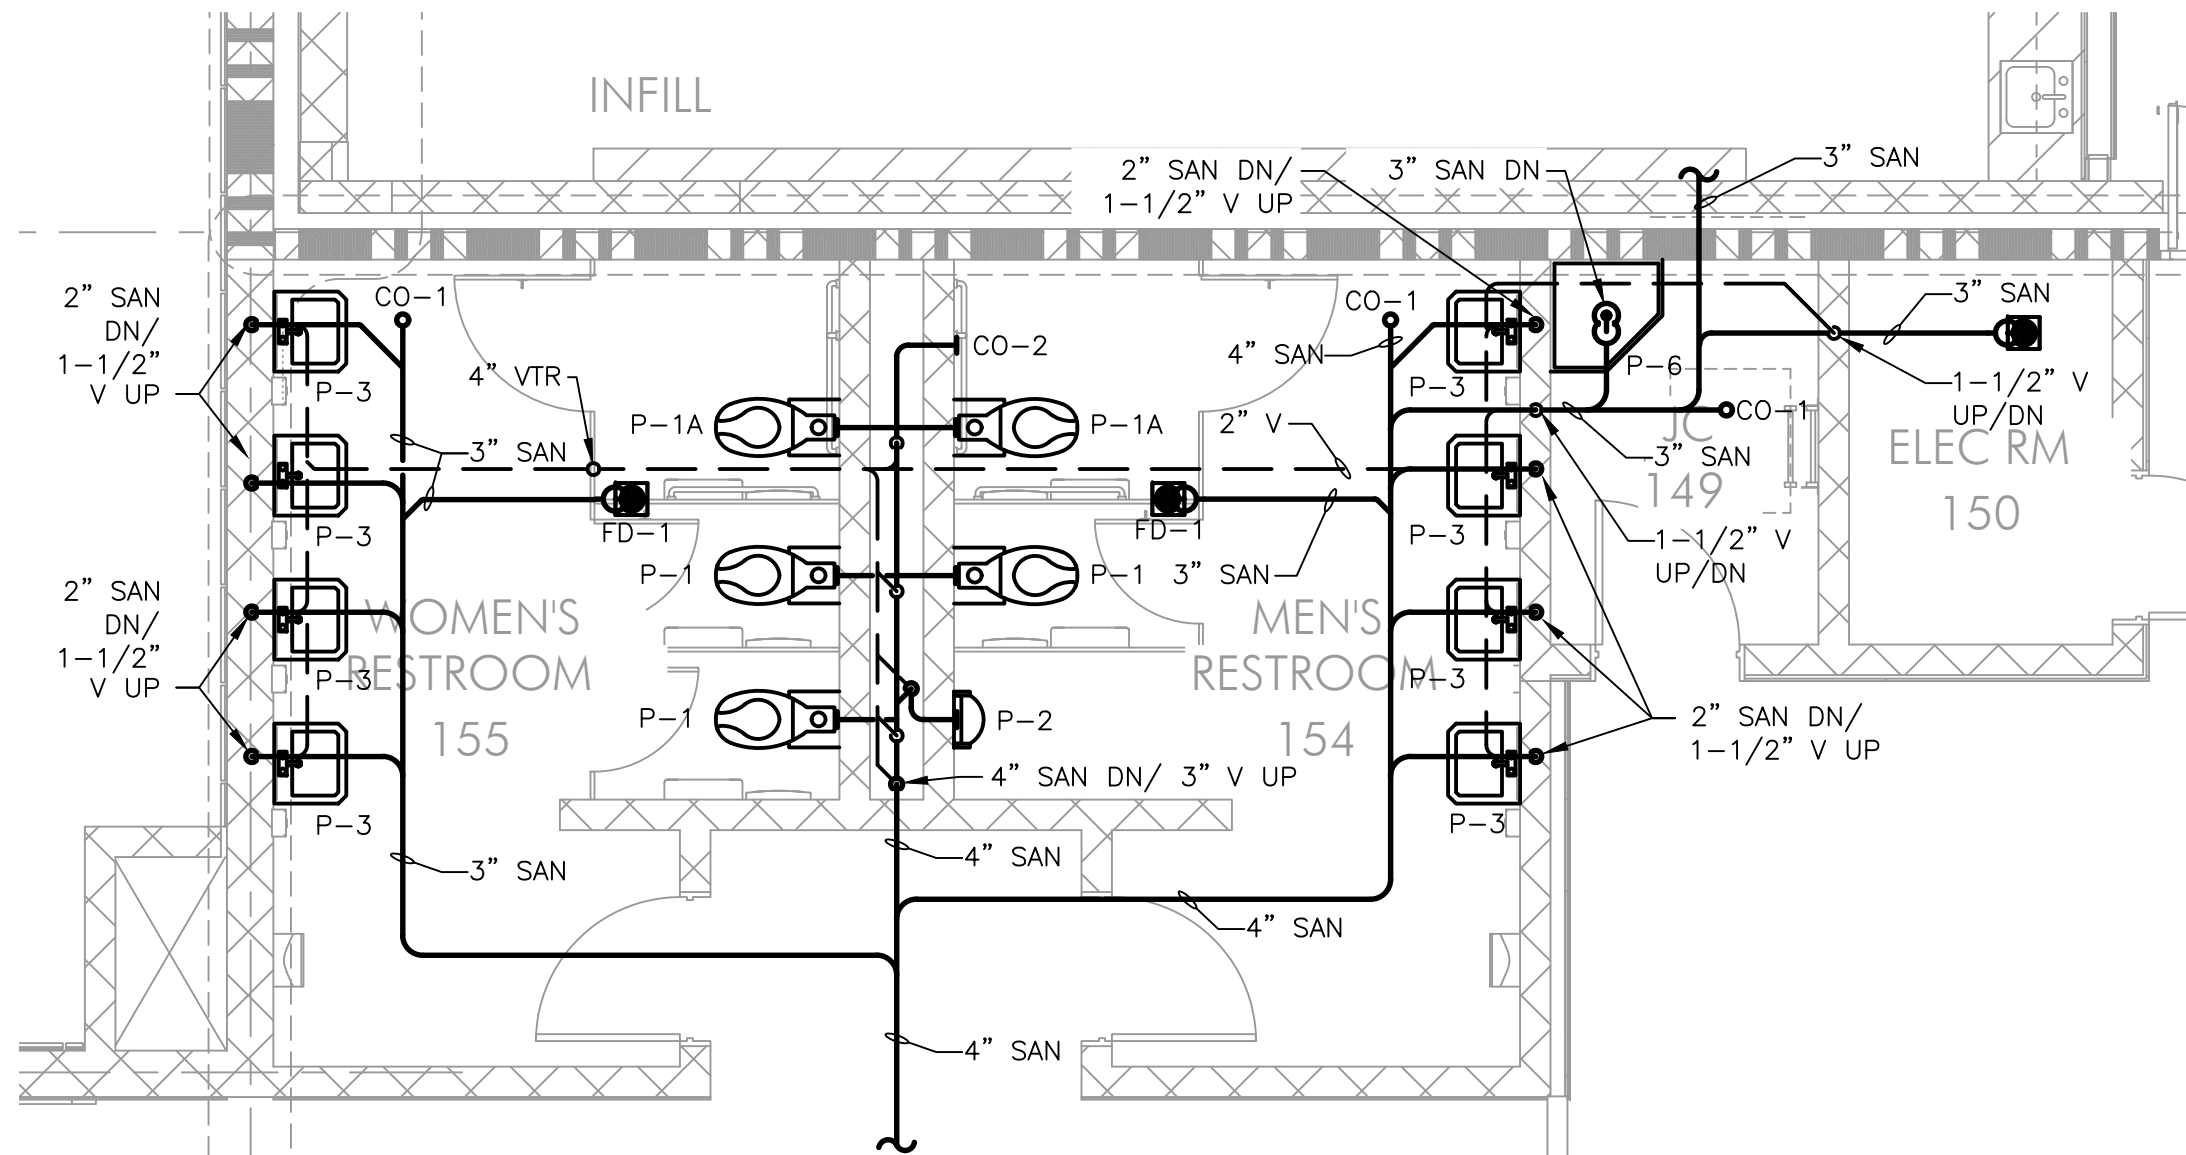

2 SANITARY - MEN'S 154 & WOMEN'S 155  
P301 SCALE: 1/4"=1'-0"

PROJECT TEAM

CLIENT  
CSL  
345 Lakeside Drive  
Levittown, PA 19054  
215-269-7390

ARCHITECTURAL  
Heckendorn Shiles Architects  
347 East Conestogo Road  
Wayne, PA 19087  
610-994-3500

STRUCTURAL ENGINEER  
AW Lookup Corporation  
500 Fayette St., Suite 100  
Conshohocken, PA 19428  
610-852-2600


MEPP ENGINEER  
Schiller & Hersh Associates  
636 Skipack Pike, Suite 200  
Blue Bell, PA 19422  
215-886-8947

CIVIL ENGINEER  
Bohler Engineering  
636 Market Street Suite 920  
Philadelphia, PA 19102  
267-402-3400


ISSUE HISTORY

| Δ | DATE       | ISSUED FOR         |
|---|------------|--------------------|
|   | 2025-11-26 | DESIGN DEVELOPMENT |
|   | 2024-06-11 | 95% CD ISSUE       |
|   | 2026-10-05 | BD ISSUE           |


SHEET TITLE

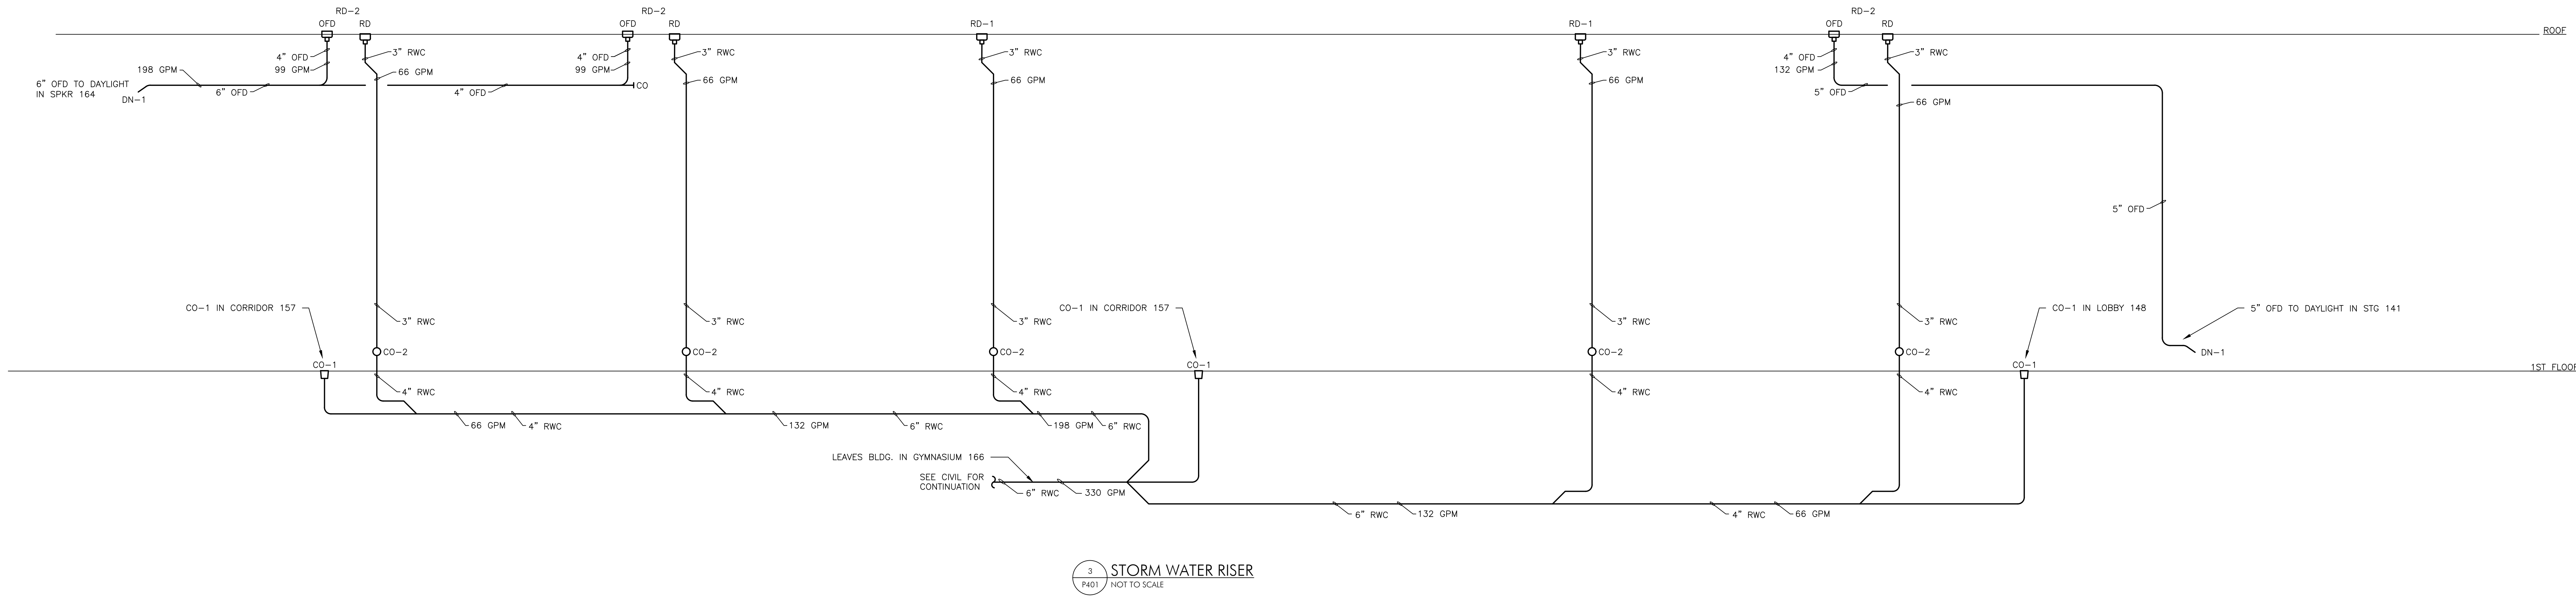

3 STORM WATER RISER  
P401 NOT TO SCALE

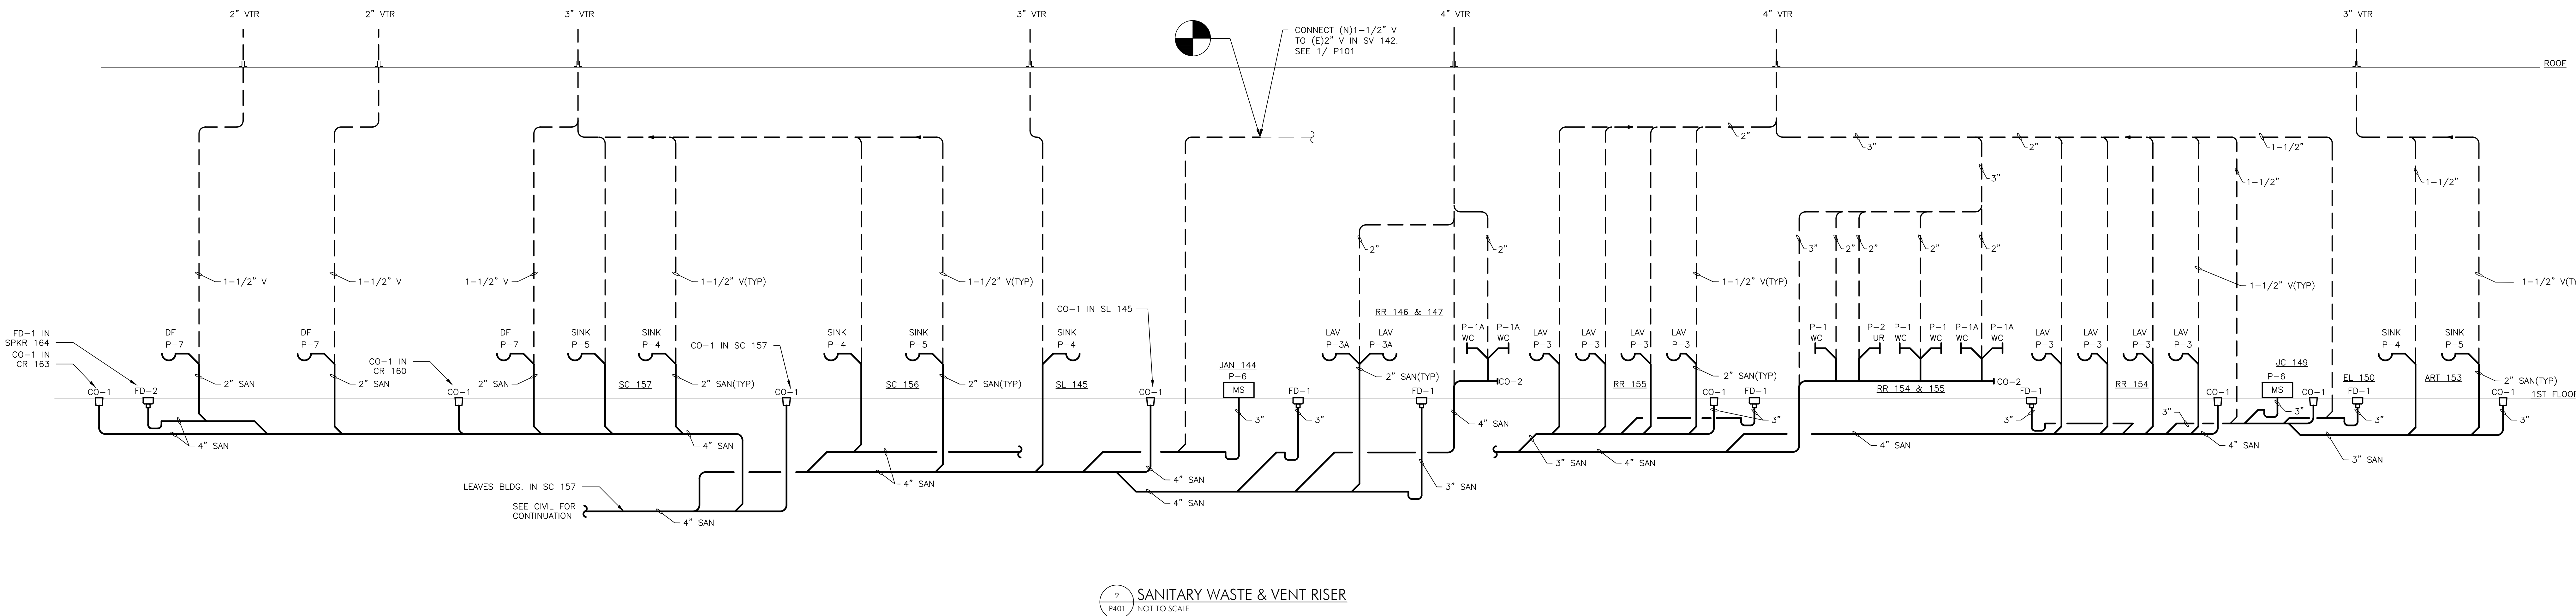

2 SANITARY WASTE & VENT RISER  
P401 NOT TO SCALE

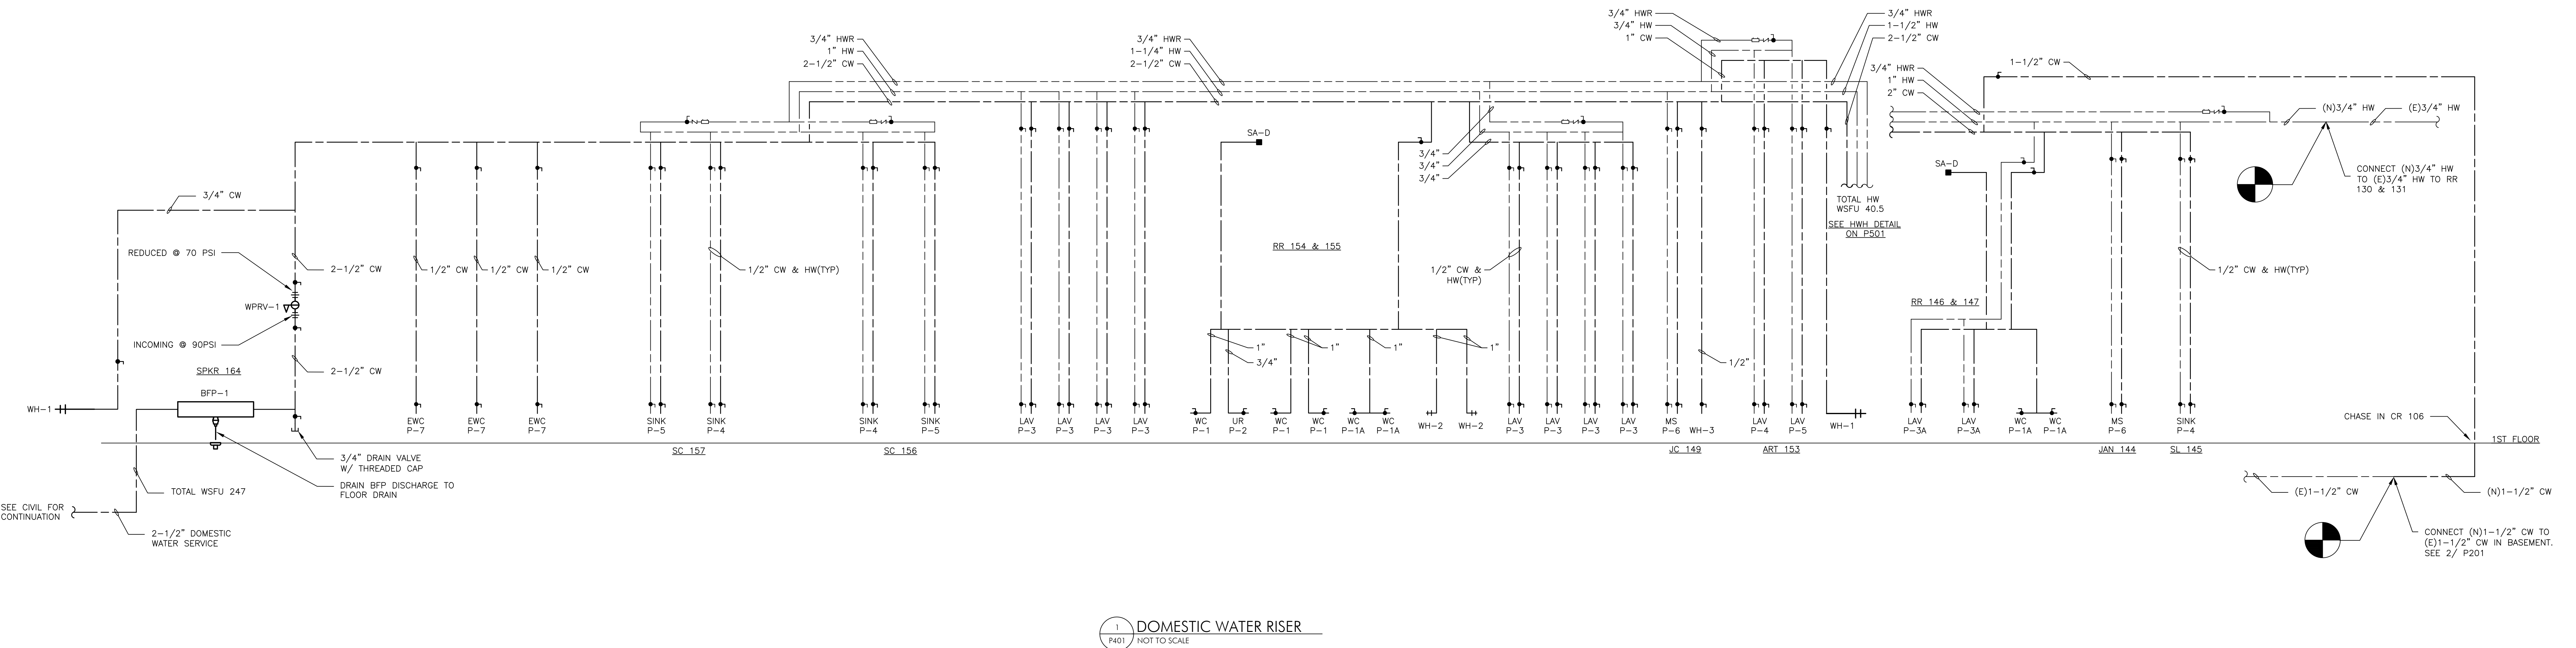

1 DOMESTIC WATER RISER  
P401 NOT TO SCALE

| PLUMBING FIXTURE SCHEDULE |                           |          |          |        |        |      |      |                                  |           |   |
|---------------------------|---------------------------|----------|----------|--------|--------|------|------|----------------------------------|-----------|---|
|                           | DESCRIPTION               | MOUNTING | TRAP     | DRAIN  | VENT   | CW   | HW   | REMARKS                          | FLOW RATE | MANUFACTURER & MODEL NO.   |
| P-1                       | WATER CLOSET              | WALL     | INTEGRAL | 4"     | 2"     | 1"   | —    | WALL HUNG MANUAL FLUSH VALVE     | 1.6 GPF   | AMERICAN STANDARD AFWALL MILLENIUM 1.6 GPF FLOWISE MODEL 3351-101 WITH ELONGATED HEAVY DUTY OPEN FRONT SEAT, COLOR WHITE, LESS COVER. SLOAN REGAL 111 FLUSH VALVE. ZURN WATER CLOSET CARRIER SYSTEM Z1201-ND4 OR Z1201N-4.   |
| P-1A                      | WATER CLOSET              | WALL     | INTEGRAL | 4"     | 2"     | 1"   | —    | ADA WALL HUNG MANUAL FLUSH VALVE | 1.6 GPF   | AMERICAN STANDARD AFWALL MILLENIUM 1.6 GPF FLOWISE MODEL 3351-101 WITH ELONGATED HEAVY DUTY OPEN FRONT SEAT, COLOR WHITE, LESS COVER. SLOAN REGAL 111 FLUSH VALVE. ZURN WATER CLOSET CARRIER SYSTEM Z1201-ND4 OR Z1201N-4.   |
| P-2                       | URINAL                    | WALL     | INTEGRAL | 2"     | 1-1/2" | 3/4" | —    | WALL HUNG MANUAL FLUSH VALVE     | .5 GPF    | AMERICAN STANDARD WASHBROOK FLOWISE MODEL 6500.001. STAINLESS STEEL STRAINER 047068--007DA. SLOAN REGAL 186 FLUSH VALVE. ZURN Z1222 WALL URINAL SUPPORT.   |
| P-3                       | LAVATORY                  | WALL     | "P"      | 1-1/4" | 1-1/2" | 1/2" | 1/2" | ADA/PROTECTIVE SHIELD GUARDS     | .5 GPM    | AMERICAN STANDARD LUCERNE 0355.027. CHICAGO FAUCET 802--VE2805--317ABCP WITH WRISTBLADE HANDLES. ASSE 1070 MIXING VALVE. PROVIDE WITH 12" LONG LAV SUPPLIES, W/ ANGLE STOP, GRID DRAIN & TAILPIECE. TRAP & ESCUTCHEONS, PLUMBEREX SPECIALTY PRODUCTS HANDY-SHIELD COVERS. ZURN 1231-EZ LAVATORY SUPPORT.   |
| P-3A                      | LAVATORY                  | WALL     | "P"      | 1-1/4" | 1-1/2" | 1/2" | 1/2" | ADA/PROTECTIVE SHIELD GUARDS     | .5 GPM    | AMERICAN STANDARD LAVATORY 0141.011. CHICAGO FAUCET 802--VE2805--317ABCP WITH WRISTBLADE HANDLES. ASSE 1070 MIXING VALVE. PROVIDE WITH 12" LONG LAV SUPPLIES, W/ ANGLE STOP, GRID DRAIN & TAILPIECE. TRAP & ESCUTCHEONS, PLUMBEREX SPECIALTY PRODUCTS HANDY-SHIELD COVERS. ZURN 1231-EZ LAVATORY SUPPORT.   |
| P-4                       | CLASS ROOM SINK           | DROP-IN  | "P"      | 1-1/2" | 1-1/2" | 1/2" | 1/2" | ADA MANUAL                       | 1.5 GPM   | ELKAY LUSTERTONE LRAD191855 SINGLE BOWL DROP-IN SINK, ADA COMPLIANT, 18 GAUGE SS, 5-1/2" DEEP. CHICAGO 1100-G2AE35VP317AB-1.5GPM WITH GOOSENECK SPOUT AND WRISTBLADE HANDLES. ASSE 1070 MIXING VALVE. SS STRAINER BASKET WITH RUBBER STOPPER AND 1-1/2" SS TAILPIECE. TRAP & ESCUTCHEONS. CHROME PLATED STOPS WITH HEAVY FLEXIBLE CHROME PLATED SUPPLY RISERS.   |
| P-4A                      | CLASS ROOM SINK (SCIENCE) | DROP-IN  | "P"      | 1-1/2" | 1-1/2" | 1/2" | 1/2" | ADA MANUAL                       | 1.5 GPM   | ELKAY LUSTERTONE LRAD191855 SINGLE BOWL DROP-IN SINK, ADA COMPLIANT, 18 GAUGE SS, 5-1/2" DEEP. CHICAGO 1100-G2AE35VP317AB-1.5GPM WITH GOOSENECK SPOUT AND WRISTBLADE HANDLES. ASSE 1070 MIXING VALVE. SS STRAINER BASKET WITH RUBBER STOPPER AND 1-1/2" SS TAILPIECE. TRAP & ESCUTCHEONS. STREIM SIDE KICK SIDE ACCESS SOLID INTERCEPTOR. CHROME PLATED STOPS WITH HEAVY FLEXIBLE CHROME PLATED SUPPLY RISERS.   |
| P-5                       | CLASS ROOM SINK           | DROP-IN  | "P"      | 1-1/2" | 1-1/2" | 1/2" | 1/2" | MANUAL                           | 1.5 GPM   | ELKAY LUSTERTONE DLR191910 SINGLE BOWL DROP-IN SINK, ADA COMPLIANT, 18 GAUGE SS, 10" DEEP. CHICAGO 1100-G2AE35VP317AB-1.5GPM WITH GOOSENECK SPOUT AND WRISTBLADE HANDLES. ASSE 1070 MIXING VALVE. SS STRAINER BASKET WITH RUBBER STOPPER AND 1-1/2" SS TAILPIECE. TRAP & ESCUTCHEONS. CHROME PLATED STOPS WITH HEAVY FLEXIBLE CHROME PLATED SUPPLY RISERS.   |
| P-5A                      | CLASS ROOM SINK           | DROP-IN  | "P"      | 1-1/2" | 1-1/2" | 1/2" | 1/2" | MANUAL                           | 1.5 GPM   | ELKAY LUSTERTONE DLR191910 SINGLE BOWL DROP-IN SINK, ADA COMPLIANT, 18 GAUGE SS, 10" DEEP. CHICAGO 1100-G2AE35VP317AB-1.5GPM WITH GOOSENECK SPOUT AND WRISTBLADE HANDLES. ASSE 1070 MIXING VALVE. SS STRAINER BASKET WITH RUBBER STOPPER AND 1-1/2" SS TAILPIECE. TRAP & ESCUTCHEONS. STREIM SIDE KICK SIDE ACCESS SOLID INTERCEPTOR. CHROME PLATED STOPS WITH HEAVY FLEXIBLE CHROME PLATED SUPPLY RISERS.   |
| P-6                       | MOP RECEPTOR              | FLOOR    | "P"      | 3"     | 2"     | 1/2" | 1/2" | —                                | —         | PROVIDE FLAT MODEL TSBCR1000 28X28X12 TERRAZZO MOP BASIN WITH BLACK AND WHITE MARBLE CHIPS IN GRAY PORTLAND CEMENT TO PRODUCE A COMPRESSIVE STRENGTH NOT LESS THAN 3,000 PSI SEVEN DAYS AFTER CASTING. PROVIDE CHICAGO FAUCET 449-VBRKRCRF, 8" CENTERS WITH HOSE THREAD OUTLET, INTEGRAL STOPS AND VACUUM BREAKER. HOSE AND HOSE BRACKET F412-352-A-AL. F412 MOP HANGER 889-CC.   |
| P-7                       | WATER COOLER/ BI-LEVEL    | WALL     | "P"      | 1-1/2" | 1-1/2" | 1/2" | —    |                                  |           | ELKAY ENHANCED EZH2O BOTTLE FILLING STATION WITH WITH BI-LEVEL ADA COOLER FILTERED REFRIGERATED STAINLESS STEEL MODEL LZSLBWSSP. CHILLING CAPACITY OF 8.0 GPM (GALLONS PER HOUR) OF 50°F DRINKING WATER, BASED ON 80°F INLET WATER AND 90°F AMBIENT. FEATURES SHALL INCLUDE ANTIMICROBIAL*, AUTOMATIC FILTER STATUS RESET, ENERGY SAVINGS, FILTERED, GREEN TICKET™, HANDS FREE, LAMINAR FLOW, REAL DRAIN, VISUAL FILTER MONITOR, FURNISHED WITH FLEX-GUARD® SAFETY BUBBLER. ELECTRONIC BOTTLE FILLER SENSOR WITH ELECTRONIC FRONT AND SIDE BUBBLER PUSHBAR ACTIVATION. PRODUCT SHALL BE WALL MOUNT (ON WALL), FOR INDOOR APPLICATIONS, SERVING 2 STATION(S). UNIT SHALL BE CERTIFIED TO UL 399 AND CAN/CSA C22.2 NO. 120. 115V/18/60HZ. PROVIDE LKAPREZL CANE APRON & MLP200 IN-WALL CARRIER. |

| DRAIN AND SPECIALTY SCHEDULE |                  |          |         |   |
|------------------------------|------------------|----------|---------|---|
| NO.                          | DESCRIPTION      | MOUNTING | REMARKS | MANUFACTURER & MODEL NUMBER   |
| FD-1                         | FLOOR DRAIN      | FLOOR    | —       | ZURN Z415B FLOOR AND SHOWER DRAIN, DURA COATED CAST IRON BODY WITH BOTTOM OUTLET, COMBINATION INVERTIBLE MEMBRANE CLAMP AND ADJUSTABLE COLLAR WITH SEEPAGE SLOTS AND "TYPE B" POLISHED NICKEL BRONZE, LIGHT DUTY HEEL PROOF STRAINER, Z1072 ZSHIELD BARRIER TRAP SEAL DEVICE.                           |
| FD-2                         | FLOOR DRAIN      | FLOOR    | —       | ZURN Z505 12-1/4" DIAMETER TOP DRAIN, DURA-COATED CAST IRON BODY WITH BOTTOM OUTLET, SEEPAGE PAN AND COMBINATION MEMBRANE FLASHING CLAMP AND FRAME WITH INTEGRATED TRAP PRIMER AND PLUG FOR HEAVY-DUTY DEEP FLANGE SLOTTED DURESIST GRATE WITH SEDIMENT BUCKET. Z1072 ZSHIELD BARRIER TRAP SEAL DEVICE. |
| CO-1                         | CLEAN OUT        | FLOOR    | —       | ZURN Z1400-BZ1 FLOOR CLEANOUT, DURA-COATED CAST IRON BODY WITH BOTTOM OUTLET, WITH GAS AND WATER TIGHT THREADED ABS PLUG, AND TOP ASSEMBLY.   |
| CO-2                         | CLEAN OUT        | WALL     | —       | ZURN Z1468 ACCESS COVER AND PLUG WITH SECURING SCREW AND BRONZE RAISED HEX HEAD PLUG.   |
| RD-1                         | ROOF DRAIN       | DECK     | —       | ZURN Z100 15" DIAMETER ROOF DRAIN, DURA-COATED CAST IRON BODY WITH COMBINATION MEMBRANE CLAMP/GRAVEL GUARD, DECK PLATE, AND LOW SILHOUETTE POLY-DOME.   |
| RD-2                         | ROOF DRAIN       | DECK     | —       | ZURN Z163 15" DIAMETER ROOF DRAIN AND OVERFLOW DRAIN, DURA-COATED CAST IRON BODY WITH COMBINATION MEMBRANE FLASHING CLAMP/GRAVEL GUARD, DOUBLE DECK PLATE, AND LOW SILHOUETTE POLY-DOMES.   |
| DN-1                         | DOWNSPOUT NOZZLE | WALL     | —       | ZURN ZF199 CHAMELEON DOWNSPOUT NOZZLE WITH FLAPPER, ALL ALUMINUM BODY AND DOWNSPOUT BASKET FOR CAST IRON INLET WITH POWDER COATED FACE OF WALL FLANGE, OUTLET NOZZLE, AND PERFORATED HINGED FLAPPER.   |

| WALL HYDRANTS |                                     |            |                 |          |          |              |
|---------------|-------------------------------------|------------|-----------------|----------|----------|--------------|
| NO.           | DESCRIPTION                         | MODEL      | FINISH          | INLET    | OUTLET   | MANUFACTURER |
| WH-1          | ECOLOTROL CERAMIC DISC WALL HYDRANT | Z1320XL    | SS              | 3/4" MPT | 3/4" MHT | ZURN         |
| WH-2          | ECOLOTROL WALL HYDRANT              | Z1334-C    | POLISHED CHROME | 1/2" FPT | 3/4" MHT | ZURN         |
| WH-3          | WALL FAUCET                         | Z1341XL-PC | POLISHED CHROME | 3/4" FPT | 3/4" MHT | ZURN         |

| SHOCK ABSORBER SCHEDULE<br>ASSE 1010 |                 |
|--------------------------------------|-----------------|
| TAG NO.                              | FIXTURE UNITS * |
| SA-A                                 | 1 — 11          |
| SA-B                                 | 12 — 32         |
| SA-C                                 | 33 — 60         |
| SA-D                                 | 61 — 113        |
| SA-E                                 | 114 — 154       |

\* FIXTURE UNIT VALUES ARE BASED ON THE PLUMBING DRAINAGE INSTITUTE "STANDARD P.D.I. WH-201"

| DOMESTIC ELECTRIC WATER HEATER SCHEDULE |              |                        |                          |                   |                       |       |       |                 |                     |                 |                    |
|-----------------------------------------|--------------|------------------------|--------------------------|-------------------|-----------------------|-------|-------|-----------------|---------------------|-----------------|--------------------|
| WH NO.                                  | AREA SERVED  | RATED NOMINAL CAPACITY | DOE RATED STORAGE VOLUME | FIRST HOUR RATING | UNIFORM ENERGY FACTOR | VOLTS | PHASE | ELEMENT WATTAGE | GF/H RECOVERY @100" | MAX DIM         | AO SMITH MODEL NO. |
| HWH-1                                   | NEW ADDITION | 50 GAL                 | 45                       | 189               | 0.92                  | 208   | 3     | 6,000           | 148                 | 21.75" x 55.75" | DRE-52A-36         |


| PUMP SCHEDULE |             |     |                  |      |      |                   |       |       |         |           |
|---------------|-------------|-----|------------------|------|------|-------------------|-------|-------|---------|-----------|
| PP NO.        | SERVICE     | GPM | HEAD PRESSURE FT | RPM  | H.P. | ELEC. CHAR. PHASE | VOLTS | CYCLE | TYPE    | MAX. DIM. |
| RP-1          | DHW RECIRC. | 11  | 9.5              | 3250 | 1/40 | 115               | 1     | 60    | IN LINE | 5.25 x 6  |

\* RECIRCULATION PUMP TO BE SUITABLE FOR POTABLE WATER SYSTEM.

| EXPANSION TANK |                |             |            |                                      |
|----------------|----------------|-------------|------------|--------------------------------------|
| NO.            | DESCRIPTION    | TANK VOLUME | CONNECTION | MANUFACTURER & MODEL NUMBER          |
| ET-1           | EXPANSION TANK | 2 GAL       | 3/4" NPTM  | AMTROL THERMO-X--TROL MODEL ST-5C-DD |

| BACKFLOW PREVENTER |                    |         |                          |                                                |
|--------------------|--------------------|---------|--------------------------|------------------------------------------------|
| NO.                | DESCRIPTION        | MODEL   | INLET/ OUTLET SIZE (IN.) | BASIS OF DESIGN MANUFACTURER* AND MODEL NUMBER |
| BFP-1              | BACKFLOW PREVENTER | 375-FSC | 2-1/2"                   | ZURN 375 REDUCED PRESSURE PRINCIPLE ASSEMBLY.  |

| WATER PRESSURE REDUCING VALVE |                               |                          |                   |                  |                          |                                                |
|-------------------------------|-------------------------------|--------------------------|-------------------|------------------|--------------------------|------------------------------------------------|
| NO.                           | DESCRIPTION                   | MAXIMUM WORKING PRESSURE | INCOMING PRESSURE | REDUCED PRESSURE | INLET/ OUTLET SIZE (IN.) | BASIS OF DESIGN MANUFACTURER* AND MODEL NUMBER |
| WPRV-1                        | WATER PRESSURE REDUCING VALVE | 200 PSI                  | 90 PSI            | 70 PSI           | 2-1/2"                   | ZURN 500XL3 WATER PRESSURE REDUCING VALVE      |

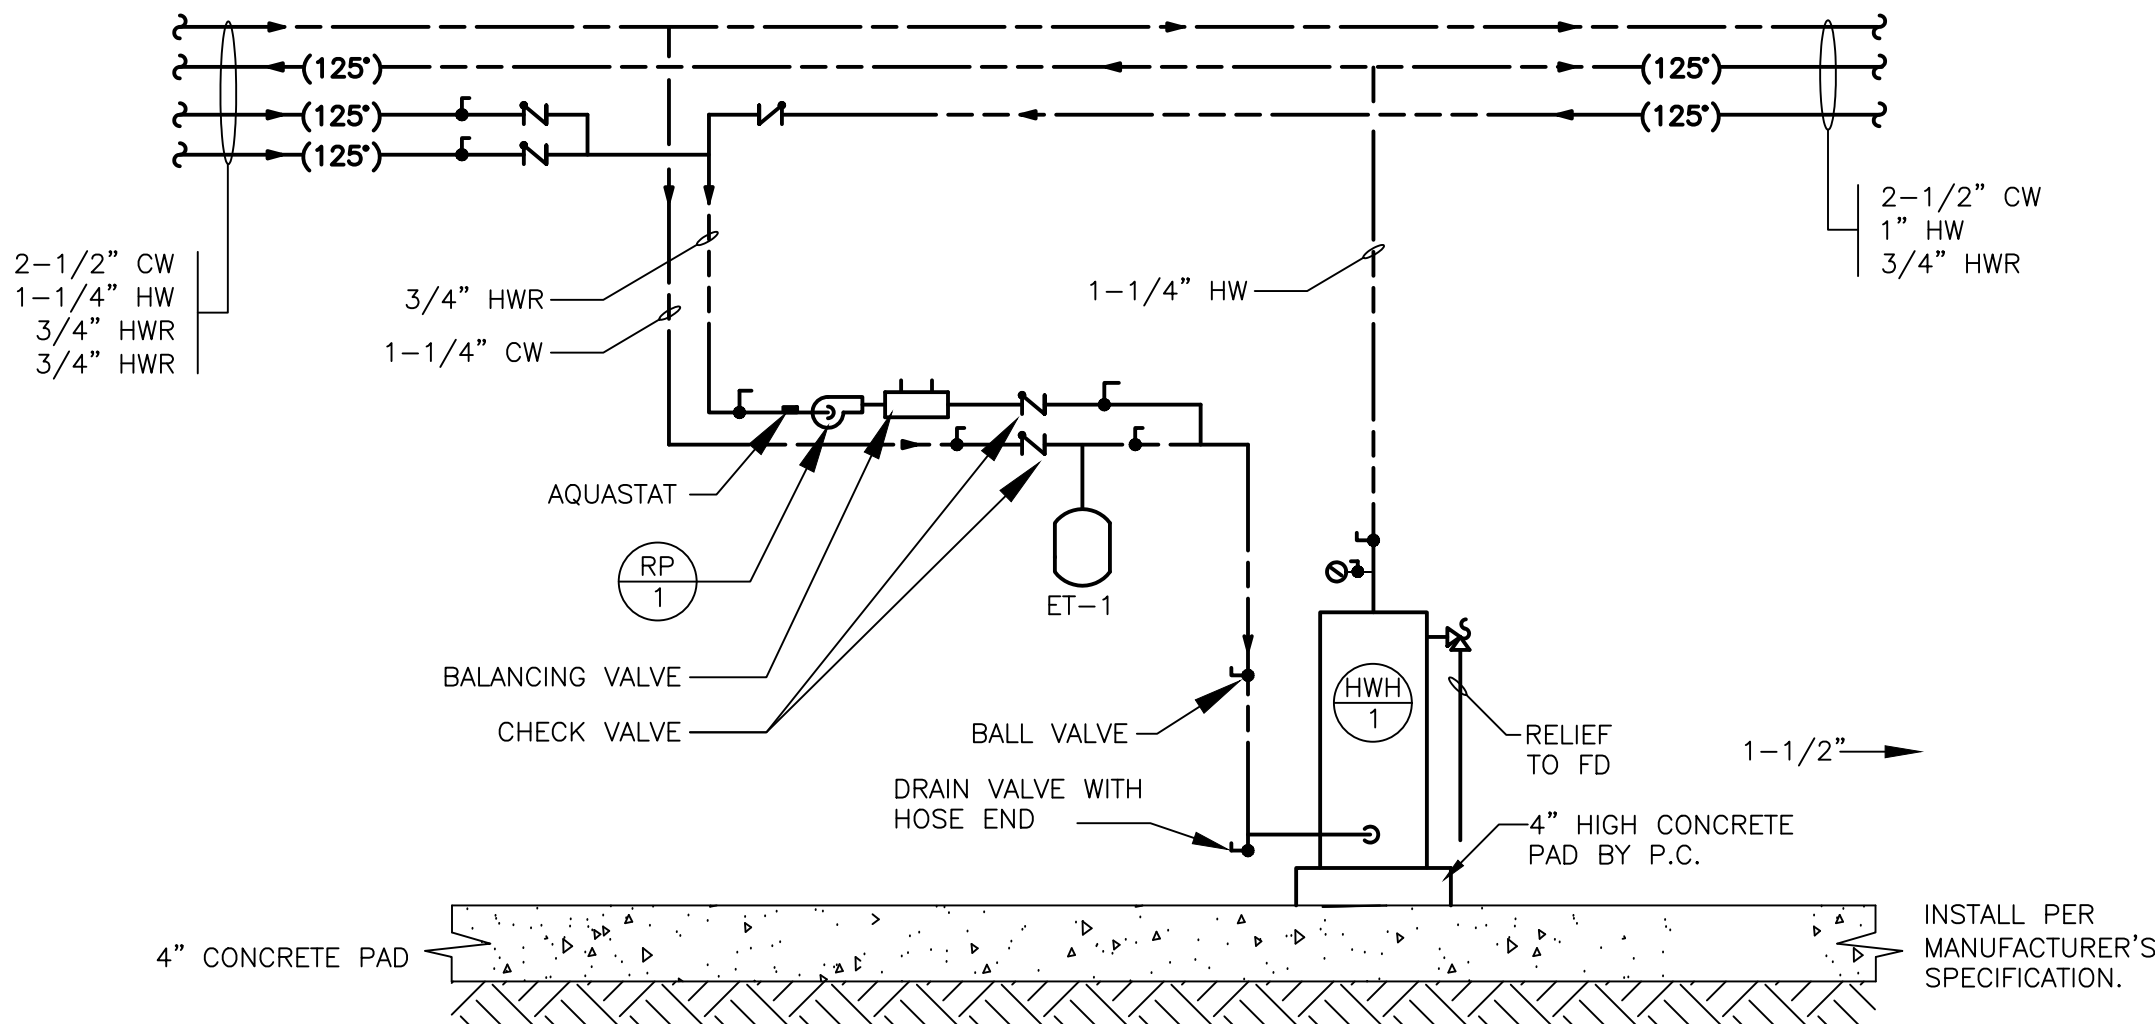

ELECTRIC WATER HEATER PIPING DETAIL

PROJECT TEAM

CLIENT  
CSL  
345 Lakeside Drive  
Levittown, PA 19054  
215-269-7390

ARCHITECTURAL  
Heckendorn Shiles Architects  
347 East Conestoga Road  
Wayne, PA 19087  
610-994-3500

STRUCTURAL ENGINEER  
AW Lookup Corporation  
500 Fayette St., Suite 100  
Conshohocken, PA 19428  
610-852-2600

MEPPF ENGINEER  
Schiller & Hersh Associates  
636 Skippack Pike, Suite 200  
Blue Bell, PA 19422  
215-886-8947

CIVIL ENGINEER  
Bohler Engineering  
636 Market Street Suite 920  
Philadelphia, PA 19102  
267-402-3400

ISSUE HISTORY

| Δ | DATE       | ISSUED FOR         |
|---|------------|--------------------|
|   | 2025-11-26 | DESIGN DEVELOPMENT |
|   | 2024-06-11 | 95% CD ISSUE       |
|   | 2026-10-05 | BD ISSUE           |

SHEET TITLE