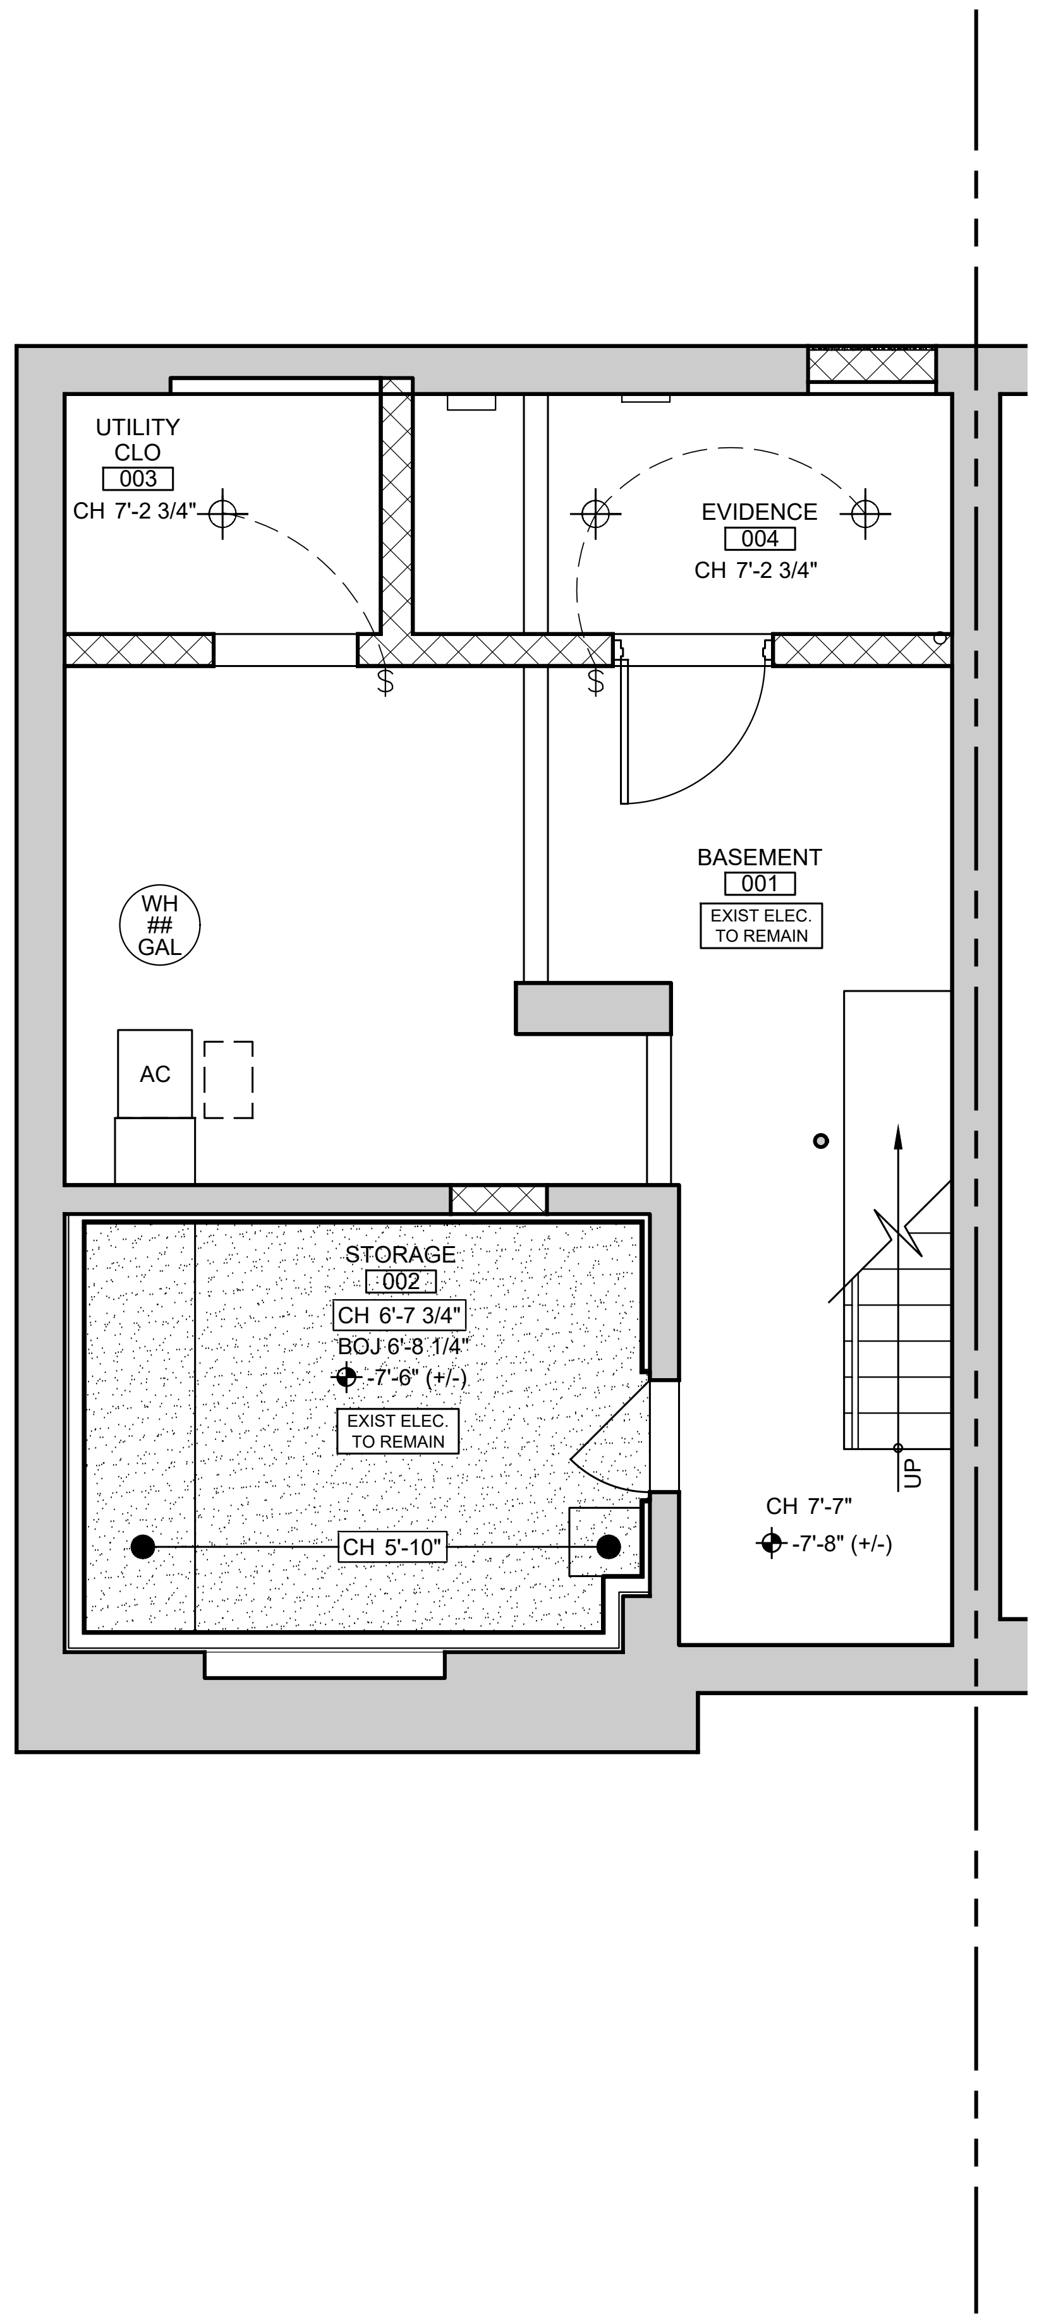

1 BASEMENT ELECTRICAL DIAGRAM

SCALE: 1/4" = 1'-0"

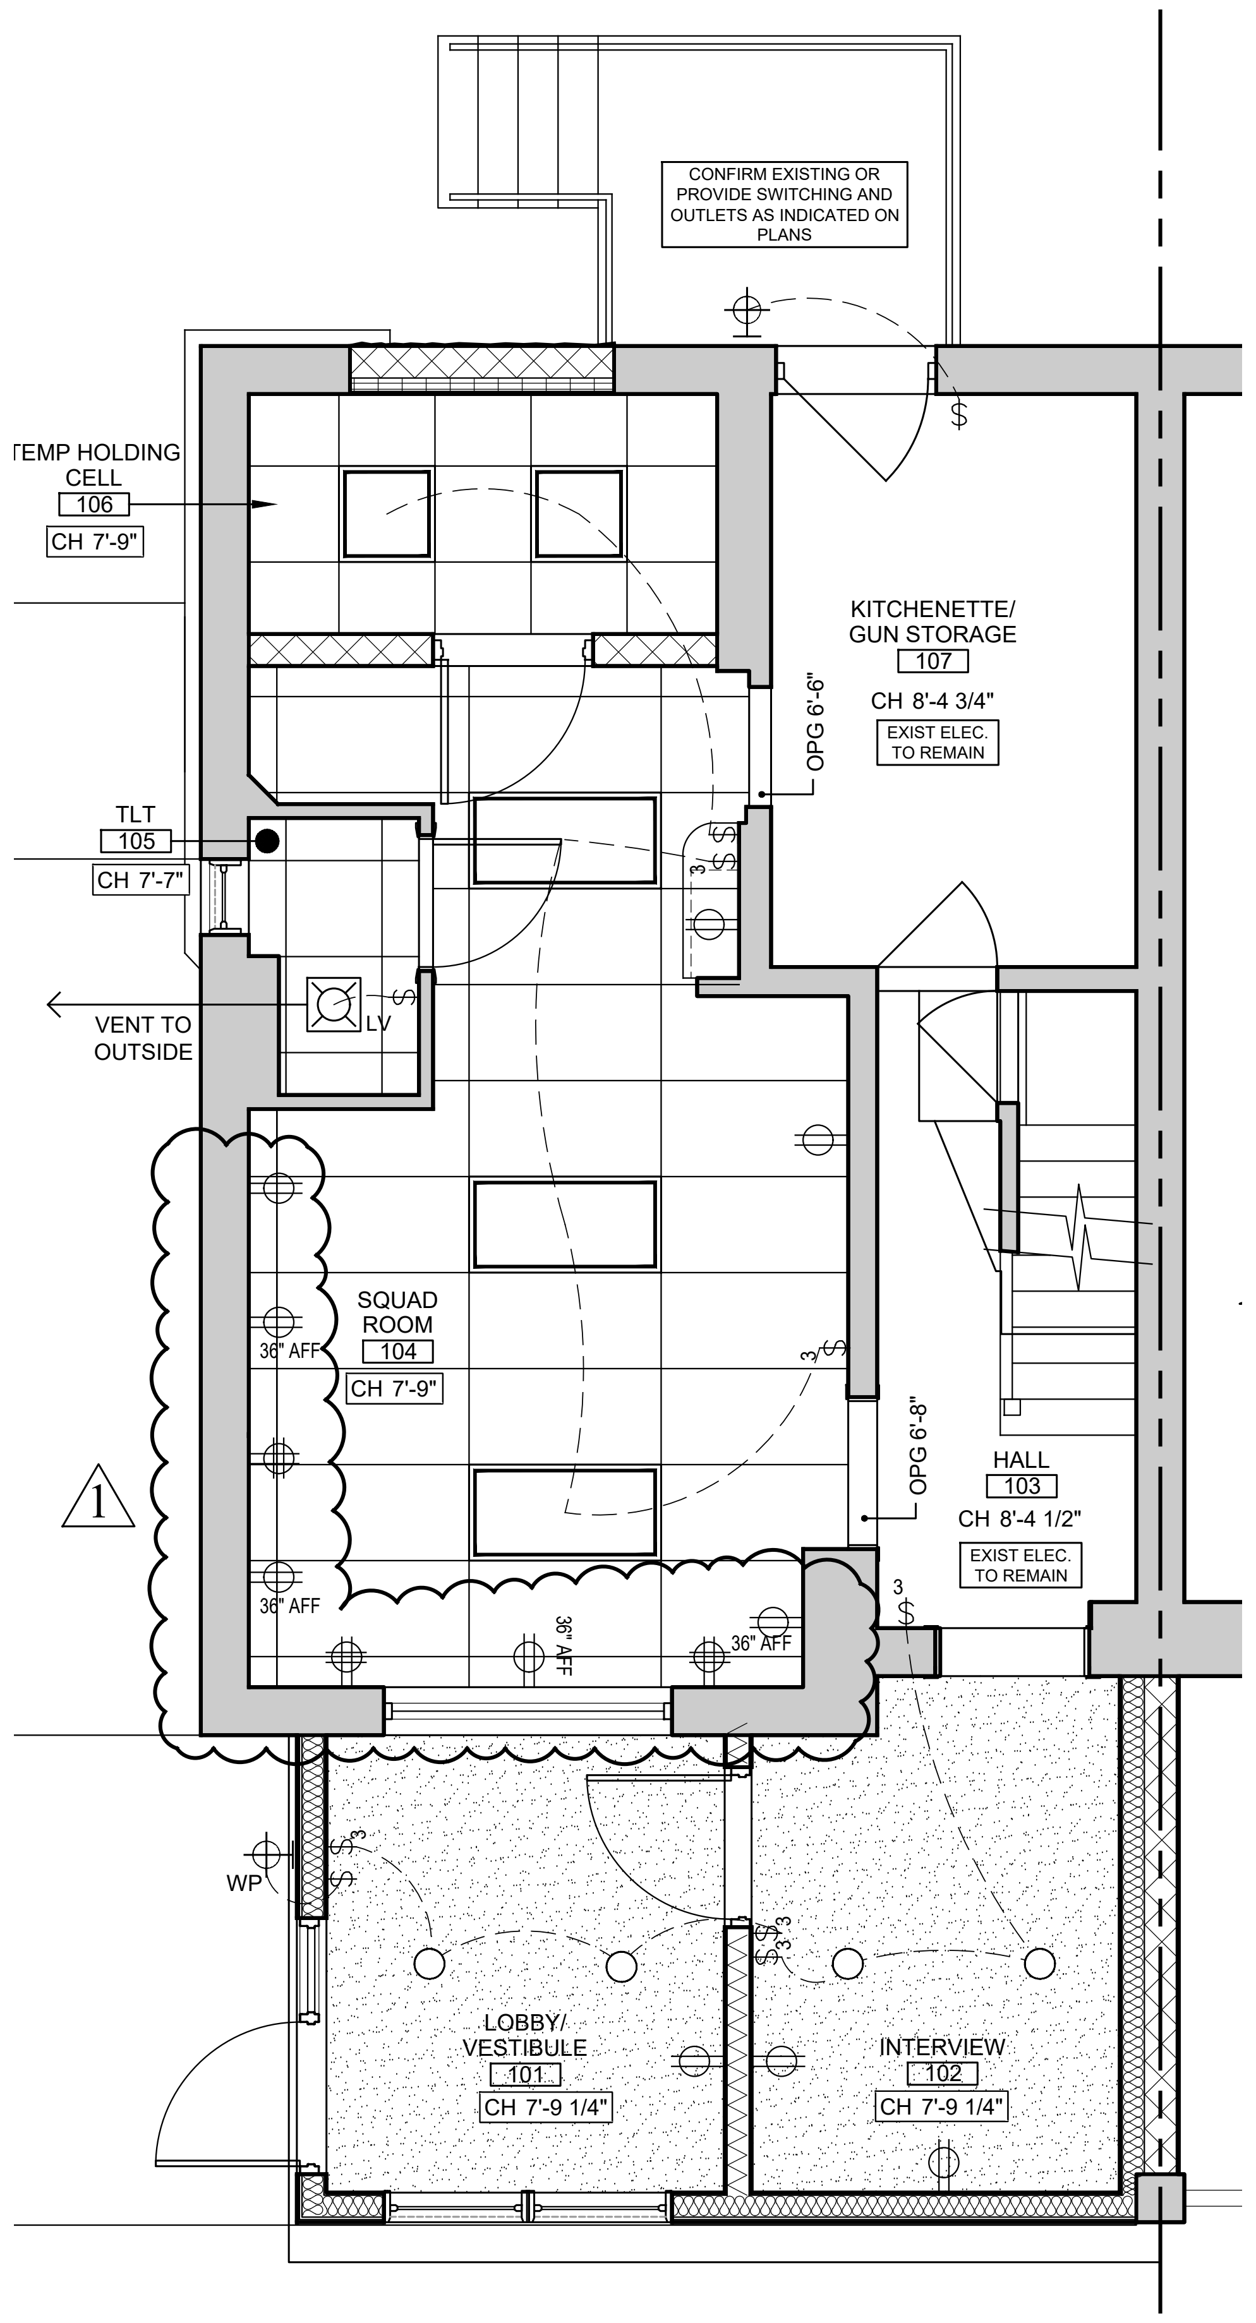

2 FIRST FLOOR ELECTRICAL DIAGRAM

SCALE: 1/4" = 1'-0"

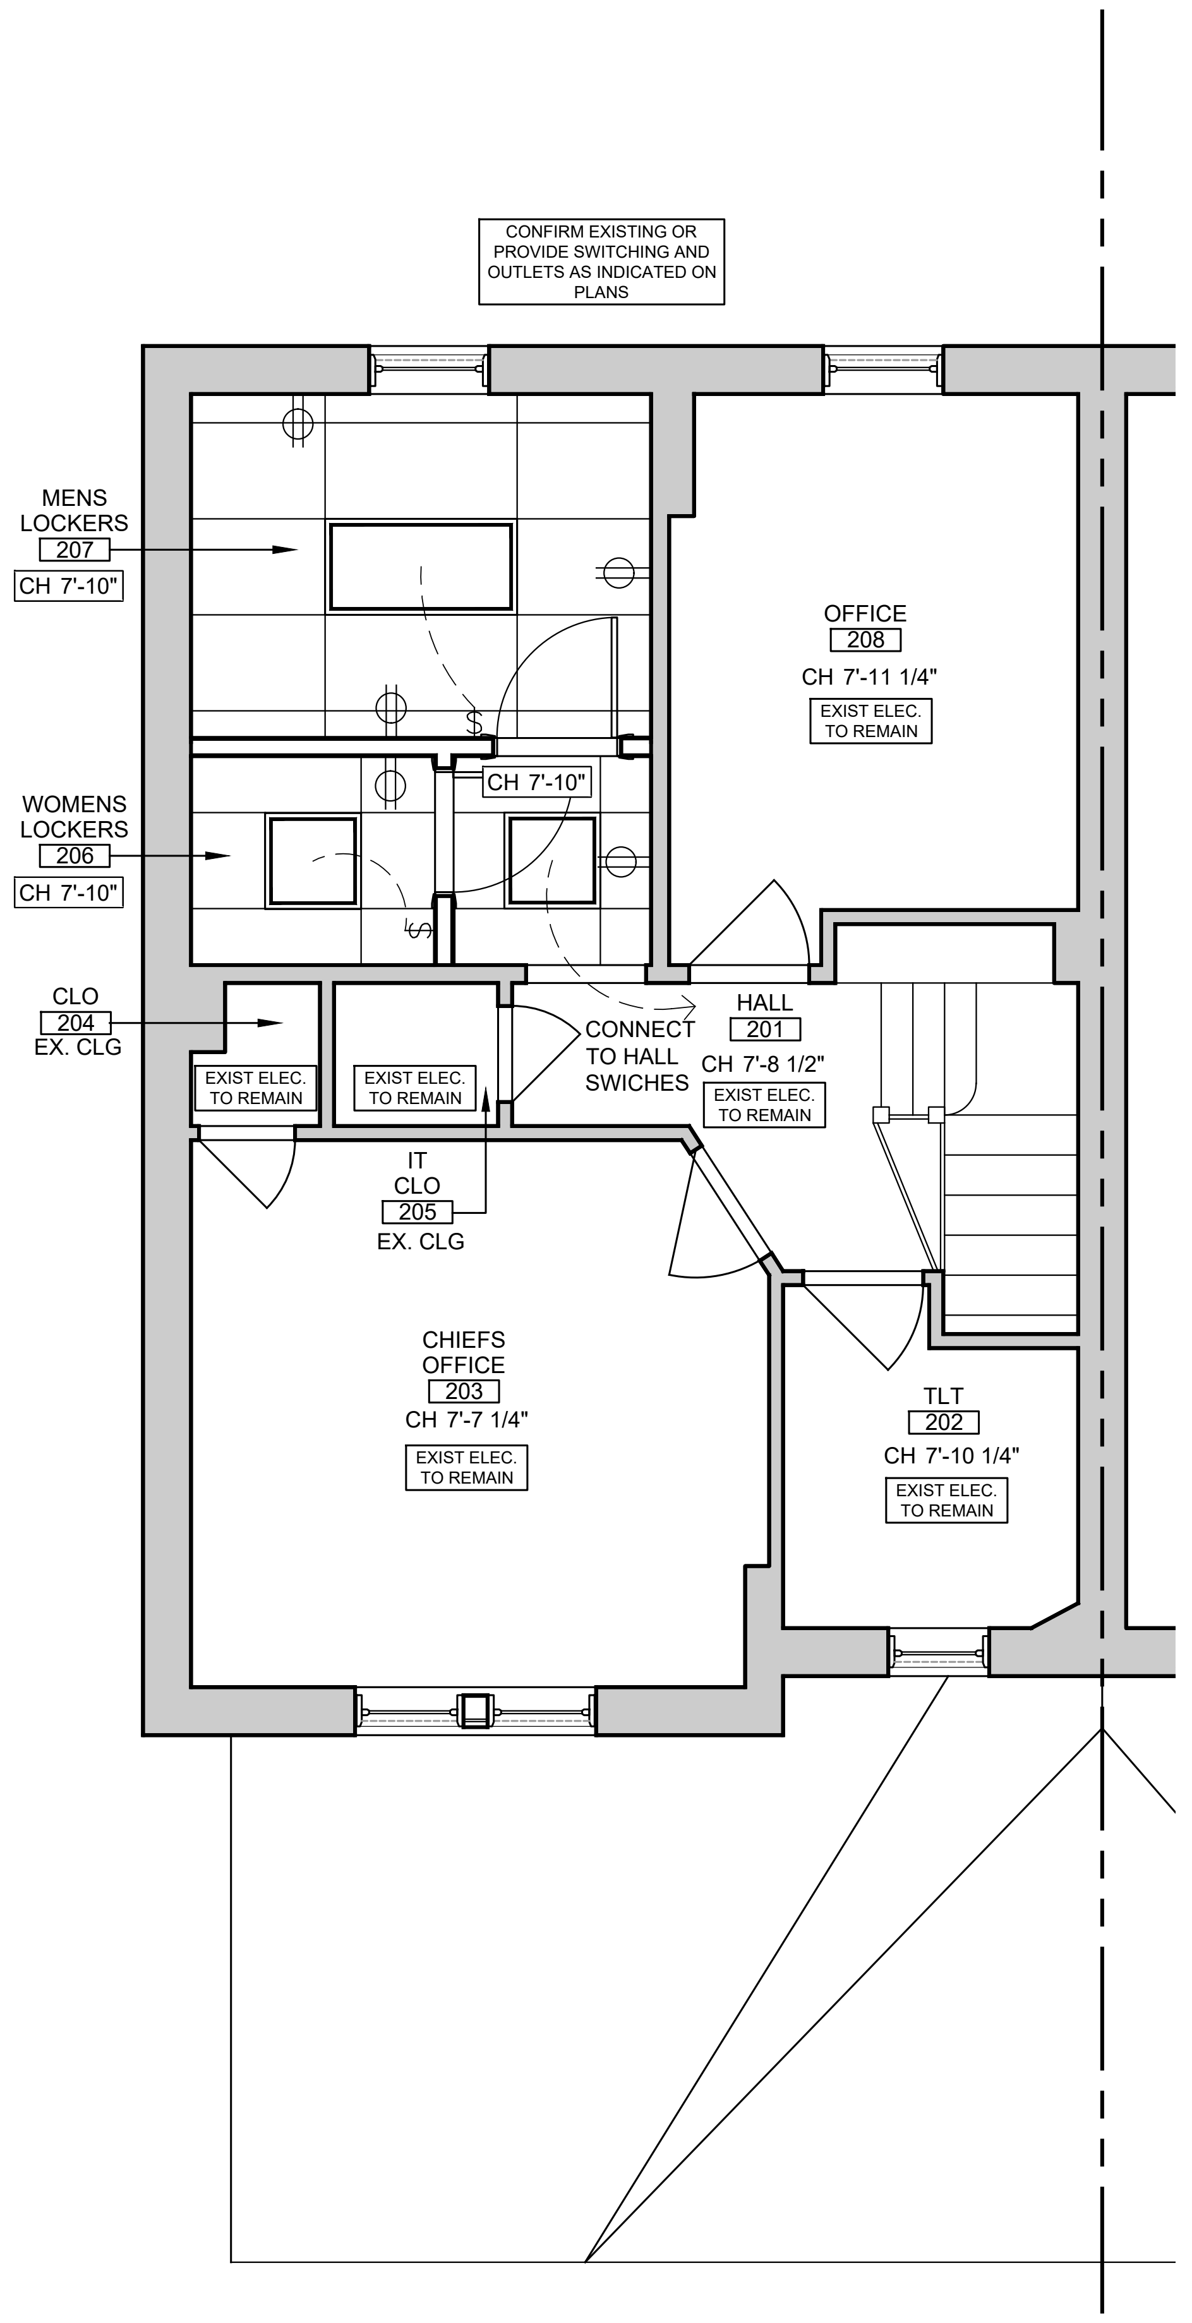

3 SECOND FLOOR ELECTRICAL DIAGRAM

SCALE: 1/4" = 1'-0"

ELECTRICAL LEGEND

ELECTRICAL NOTES

1. CH X'-X" INDICATES CEILING HEIGHT ABOVE FINISH FLOOR
2. ALL CEILING HEIGHTS TO BE 9'-6" A.F.F. UNLESS NOTED OTHERWISE
3. FOR LIGHTING LAYOUT, DETAILS, AND FIXTURE SCHEDULE, REFER TO ELECTRICAL DRAWINGS.
4. REFER TO MECHANICAL DRAWINGS FOR ALL HVAC LAYOUTS, DETAILS AND SCHEDULES. DIFFUSERS AND A/C UNITS SHOWN ON THIS DRAWING FOR COORDINATION PURPOSES ONLY.
5. ALL CEILING GRIDS TO BE CENTERED WITHIN SPACES UNLESS OTHERWISE NOTED.
6. ELECTRICAL CONTRACTOR TO COORDINATE ALL WORK WITH FIXTURES, APPLIANCES AND EQUIPMENT SPECIFIED
7. ELECTRICAL CONTRACTOR TO PROVIDE ANY ELECTRICAL WORK NECESSARY FOR FIXTURES, APPLIANCES AND EQUIPMENT SPECIFIED TO FULLY OPERATE SUCCESSFULLY WHETHER INDICATED OR NOT

LEGEND

- ▦ 2x2 ACOUSTICAL CEILING TILE
- ▒ GWB CEILING WITH TAPED AND FILLED JOINTS FOR PAINT FINISH
- □ NO CEILING - EXPOSED STRUCTURE ABOVE, PAINTED

MISCELLANEOUS

- J JUNCTION BOX
- M METER
- T THERMOSTAT
- DISCONNECT SWITCH
- ELECTRIC PANEL
- FE FIRE EXTINGUISHER
- SD SMOKE DETECTOR
- HD HEAT DETECTOR
- ⊗ EXIT LIGHT
- SD/CO SMOKE DETECTOR & CARBON MONOXIDE
- FIRE ALARM STROBE

LIGHT FIXTURES

- ○# RECESSED FIXTURE (#, IF USED = DIAMETER)
- WALL MOUNTED FIXTURE
- E EMERGENCY LIGHT W/ BATTERY BACKUP
- EXIT EMERGENCY LIGHT / EXIT LIGHT COMBO W/ BATTERY BACKUP
- M MOTION SENSOR
- LV LIGHT VENT FAN
- ▭ 2x4 FIXTURE
- WP 2x2 FIXTURE - WATER-PROOF, TAMPER-PROOF

SWITCHES

- $ SINGLE GANG BOX WITH ONE LIGHT SWITCH
- $₃ 3-WAY
- $₄ 4-WAY

RECEPTACLES

- DUPLEX
- GFI GROUND FAULT PROTECTED
- WP WEATHERPROOF
- ▶ DATA OUTLET
- TELEPHONE / DATA OUTLET
- 220 220V
- ▼ DEDICATED RECEPT., COORD. REQ'S
- TV CABLE OUTLET
- CABLE/DATA OUTLET
- TV CABLE/DATA/ PHONE OUTLET
- S SPEAKER

HVAC

- ⧅ RETURN GRILLE
- ⊠ SUPPLY GRILLE

PROJECT NORTH

REV.#	REV. Date	REV. Notes
-	--	-
1	7/24/26	REV ELECTRICAL LAYOUT

Plans, specifications, reports, documents, or other information recorded on or transmitted as electronic media are subject to undetectable alteration, either intentional or unintentional, due to, among other causes, transmission, conversion, media degradation, software error or human alteration. all such documents are provided for informational purposes only and not as an end product nor as a record document. any reliance thereon is deemed to be unreasonable and unenforceable.

All drawings, specifications, and related documents are copyright of the architect and must be returned upon request. reproduction of drawings, specifications, and related documents in part or whole is forbidden without the architects written permission.

Do not scale drawings

PA Registration: RA015197X

phillips | associates
architects / interiors / planners
87 East Butler Avenue Ambler, PA 19002 p:215.646.7878 www.pa-arch.com

PRICING 19 JUNE 2026

Colwyn Police Department
RENOVATIONS

222 Spruce St.
Darby, PA 19023

ELECTRICAL DIAGRAMS

PROJECT NO: 025 058
DRAWN BY: CW
DATE:
SCALE: AS NOTED

A9

1