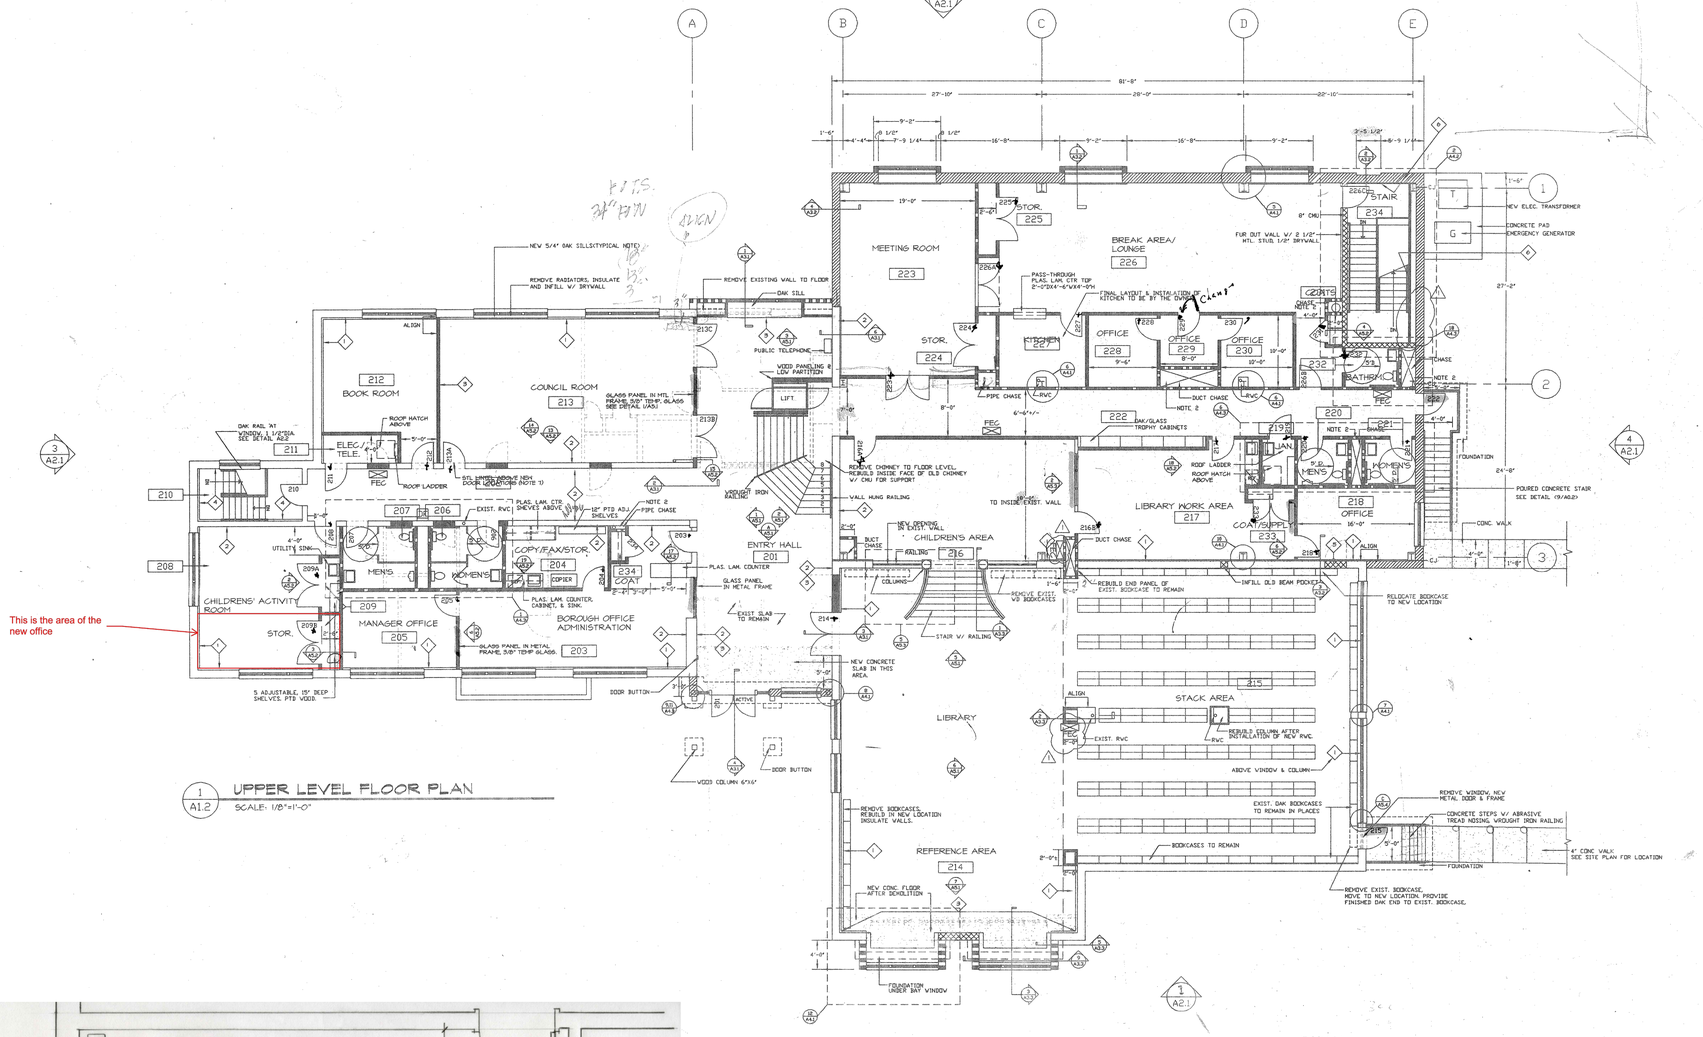

1 A1.2 UPPER LEVEL FLOOR PLAN
SCALE: 1/8"=1'-0"

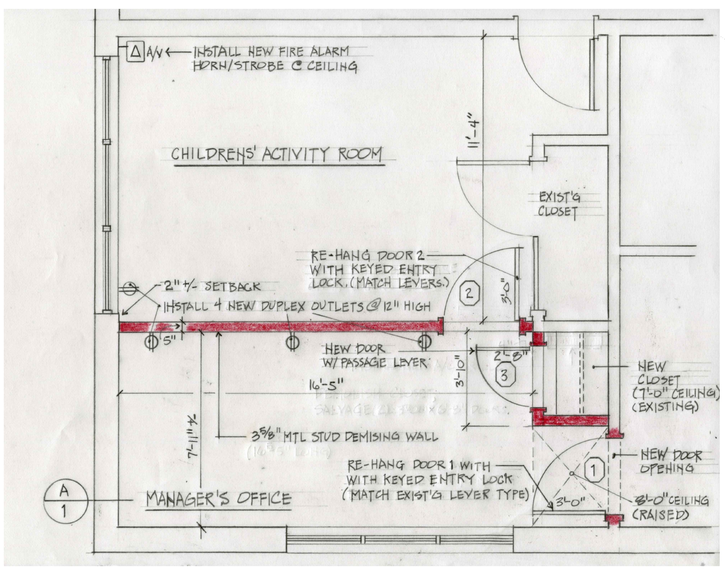

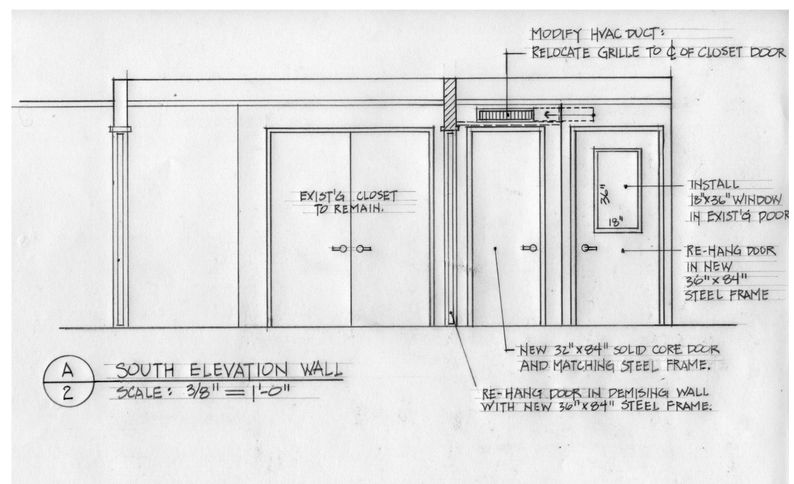

A 2 SOUTH ELEVATION WALL
SCALE: 3/8" = 1'-0"

SKETCH PLANS PREPARED BY LICENSED ARCHITECT AND PROVIDED BY THE BOROUGH

Pennoni
PENNONI ASSOCIATES INC.
1900 Market Street, Suite 300
Philadelphia, PA 19103
T 215.222.3000 F 215.222.3588

ALL DIMENSIONS MUST BE VERIFIED BY CONTRACTOR AND OWNER MUST BE NOTIFIED OF ANY DISCREPANCIES BEFORE PROCEEDING WITH WORK

NEW DEMISING WALL PROJECT

121 PARK AVENUE

PROJECT PLANS

SWARTHMORE BOROUGH
121 PARK AVENUE
SWARTHMORE, PA 19081

DATE	NO.	REVISIONS	BY

ALL DOCUMENTS PREPARED BY PENNONI ASSOCIATES ARE INSTRUMENTS OF SERVICE IN RESPECT OF THE PROJECT. THEY ARE NOT INTENDED OR REPRESENTED TO BE SUITABLE FOR REUSE BY OWNER OR OTHERS ON THE EXTENSIONS OF THE PROJECT OR ON ANY OTHER PROJECT. ANY REUSE WITHOUT WRITTEN VERIFICATION OR ADAPTATION BY PENNONI ASSOCIATES FOR THE SPECIFIC PURPOSE INTENDED WILL BE AT OWNERS SOLE RISK AND WITHOUT LIABILITY OR LEGAL EXPOSURE TO PENNONI ASSOCIATES; AND OWNER SHALL INDEMNIFY AND HOLD HARMLESS PENNONI ASSOCIATES FROM ALL CLAIMS, DAMAGES, LOSSES AND EXPENSES ARISING OUT OF OR RESULTING THEREFROM.

PROJECT	SWATB00605
DATE	2026-08-12
DRAWING SCALE	AS NOTED
DRAWN BY	ZAP
APPROVED BY	EPJ

CM-1001

SHEET 1 OF 2

U:\Accounts\SWATBE\SWATB00605 - Municipal Complex Renovations\DESIGN_SHEETS\CM-1001.dwg PLOTTED: 4/3/2014 1:23 PM, BY: Zachary Pendock PLOTSTYLE: Pennoni NCS.stb PROJECT STATUS: NOT FOR CONSTRUCTION

ALL DIMENSIONS MUST BE VERIFIED BY CONTRACTOR AND OWNER MUST BE NOTIFIED OF ANY DISCREPANCIES BEFORE PROCEEDING WITH WORK

PENNONI ASSOCIATES INC.
1900 Market Street, Suite 300
Philadelphia, PA 19103
T 215.222.3000 F 215.222.3588

NEW DEMISING WALL PROJECT
121 PARK AVENUE

NOTES

SWARTHMORE BOROUGH
121 PARK AVENUE
SWARTHMORE, PA 19081

DATE	NO.	REVISIONS	BY

ALL DOCUMENTS PREPARED BY PENNONI ASSOCIATES ARE INSTRUMENTS OF SERVICE IN RESPECT OF THE PROJECT. THEY ARE NOT INTENDED OR REPRESENTED TO BE SUITABLE FOR REUSE BY OWNER OR OTHERS ON THE EXTENSIONS OF THE PROJECT OR ON ANY OTHER PROJECT. ANY REUSE WITHOUT WRITTEN VERIFICATION OR ADAPTATION BY PENNONI ASSOCIATES FOR THE SPECIFIC PURPOSE INTENDED WILL BE AT OWNERS SOLE RISK AND WITHOUT LIABILITY OR LEGAL EXPOSURE TO PENNONI ASSOCIATES; AND OWNER SHALL INDEMNIFY AND HOLD HARMLESS PENNONI ASSOCIATES FROM ALL CLAIMS, DAMAGES, LOSSES AND EXPENSES ARISING OUT OF OR RESULTING THEREFROM.

PROJECT	SWATB00605
DATE	2026-08-12
DRAWING SCALE	N.T.S.
DRAWN BY	ZAP
APPROVED BY	EPJ

CM-1002

SHEET 2 OF 2

U:\Accounts\SWATB\SWATB00605 - Municipal Complex Renovations\DESIGN_SHEETS\CM-1001.dwg PLOTTED: 4/30/2014 1:23 PM, BY: Zachary Pendock PLOTSTYLE: Pennoni NCS.ctb PROJECT STATUS: NOT FOR CONSTRUCTION