
# LOGISTICS PLAN

**IFB 10/4/2026**

NOTE: The Logistics Plan is provided for informational purposes only and identifies minimum project requirements and known site constraints. The General Construction Prime shall develop, with input from all Prime Contractors, and submit their own detailed logistics and sequencing plans for review and approval by the CMa prior to the commencement of work.

## EXISTING LEGEND

| | |
|---|---|
| FIRE HYDRANT | |
| FIRE DEPARTMENT CONNECTION | |
| WATER VALVE | |
| GAS VALVE | |
| LIMITS OF FLOODPLAIN | |
| FLARED END SECTION | |
| UTILITY POLE | |
| TRAFFIC SIGNAL | |
| MONITORING WELL | |
| ELECTRIC METER | |
| ELECTRIC BOX | |
| TRANSFORMER | |
| SANITARY MANHOLE | |
| TELEPHONE MANHOLE | |
| ELECTRIC MANHOLE | |
| WATER MANHOLE | |
| STORM DRAIN MANHOLE | |
| WATER METER | |
| GAS METER | |
| ROOF DRAIN | |
| SIGN | |
| BOLLARD | |
| FENCE | |
| AREA LIGHT | |
| CLEAN OUT | |
| UTILITY POLE/LIGHT POLE | |
| STREET LIGHT | |
| GUY WIRE | |
| TRAFFIC SIGNAL POLE | |

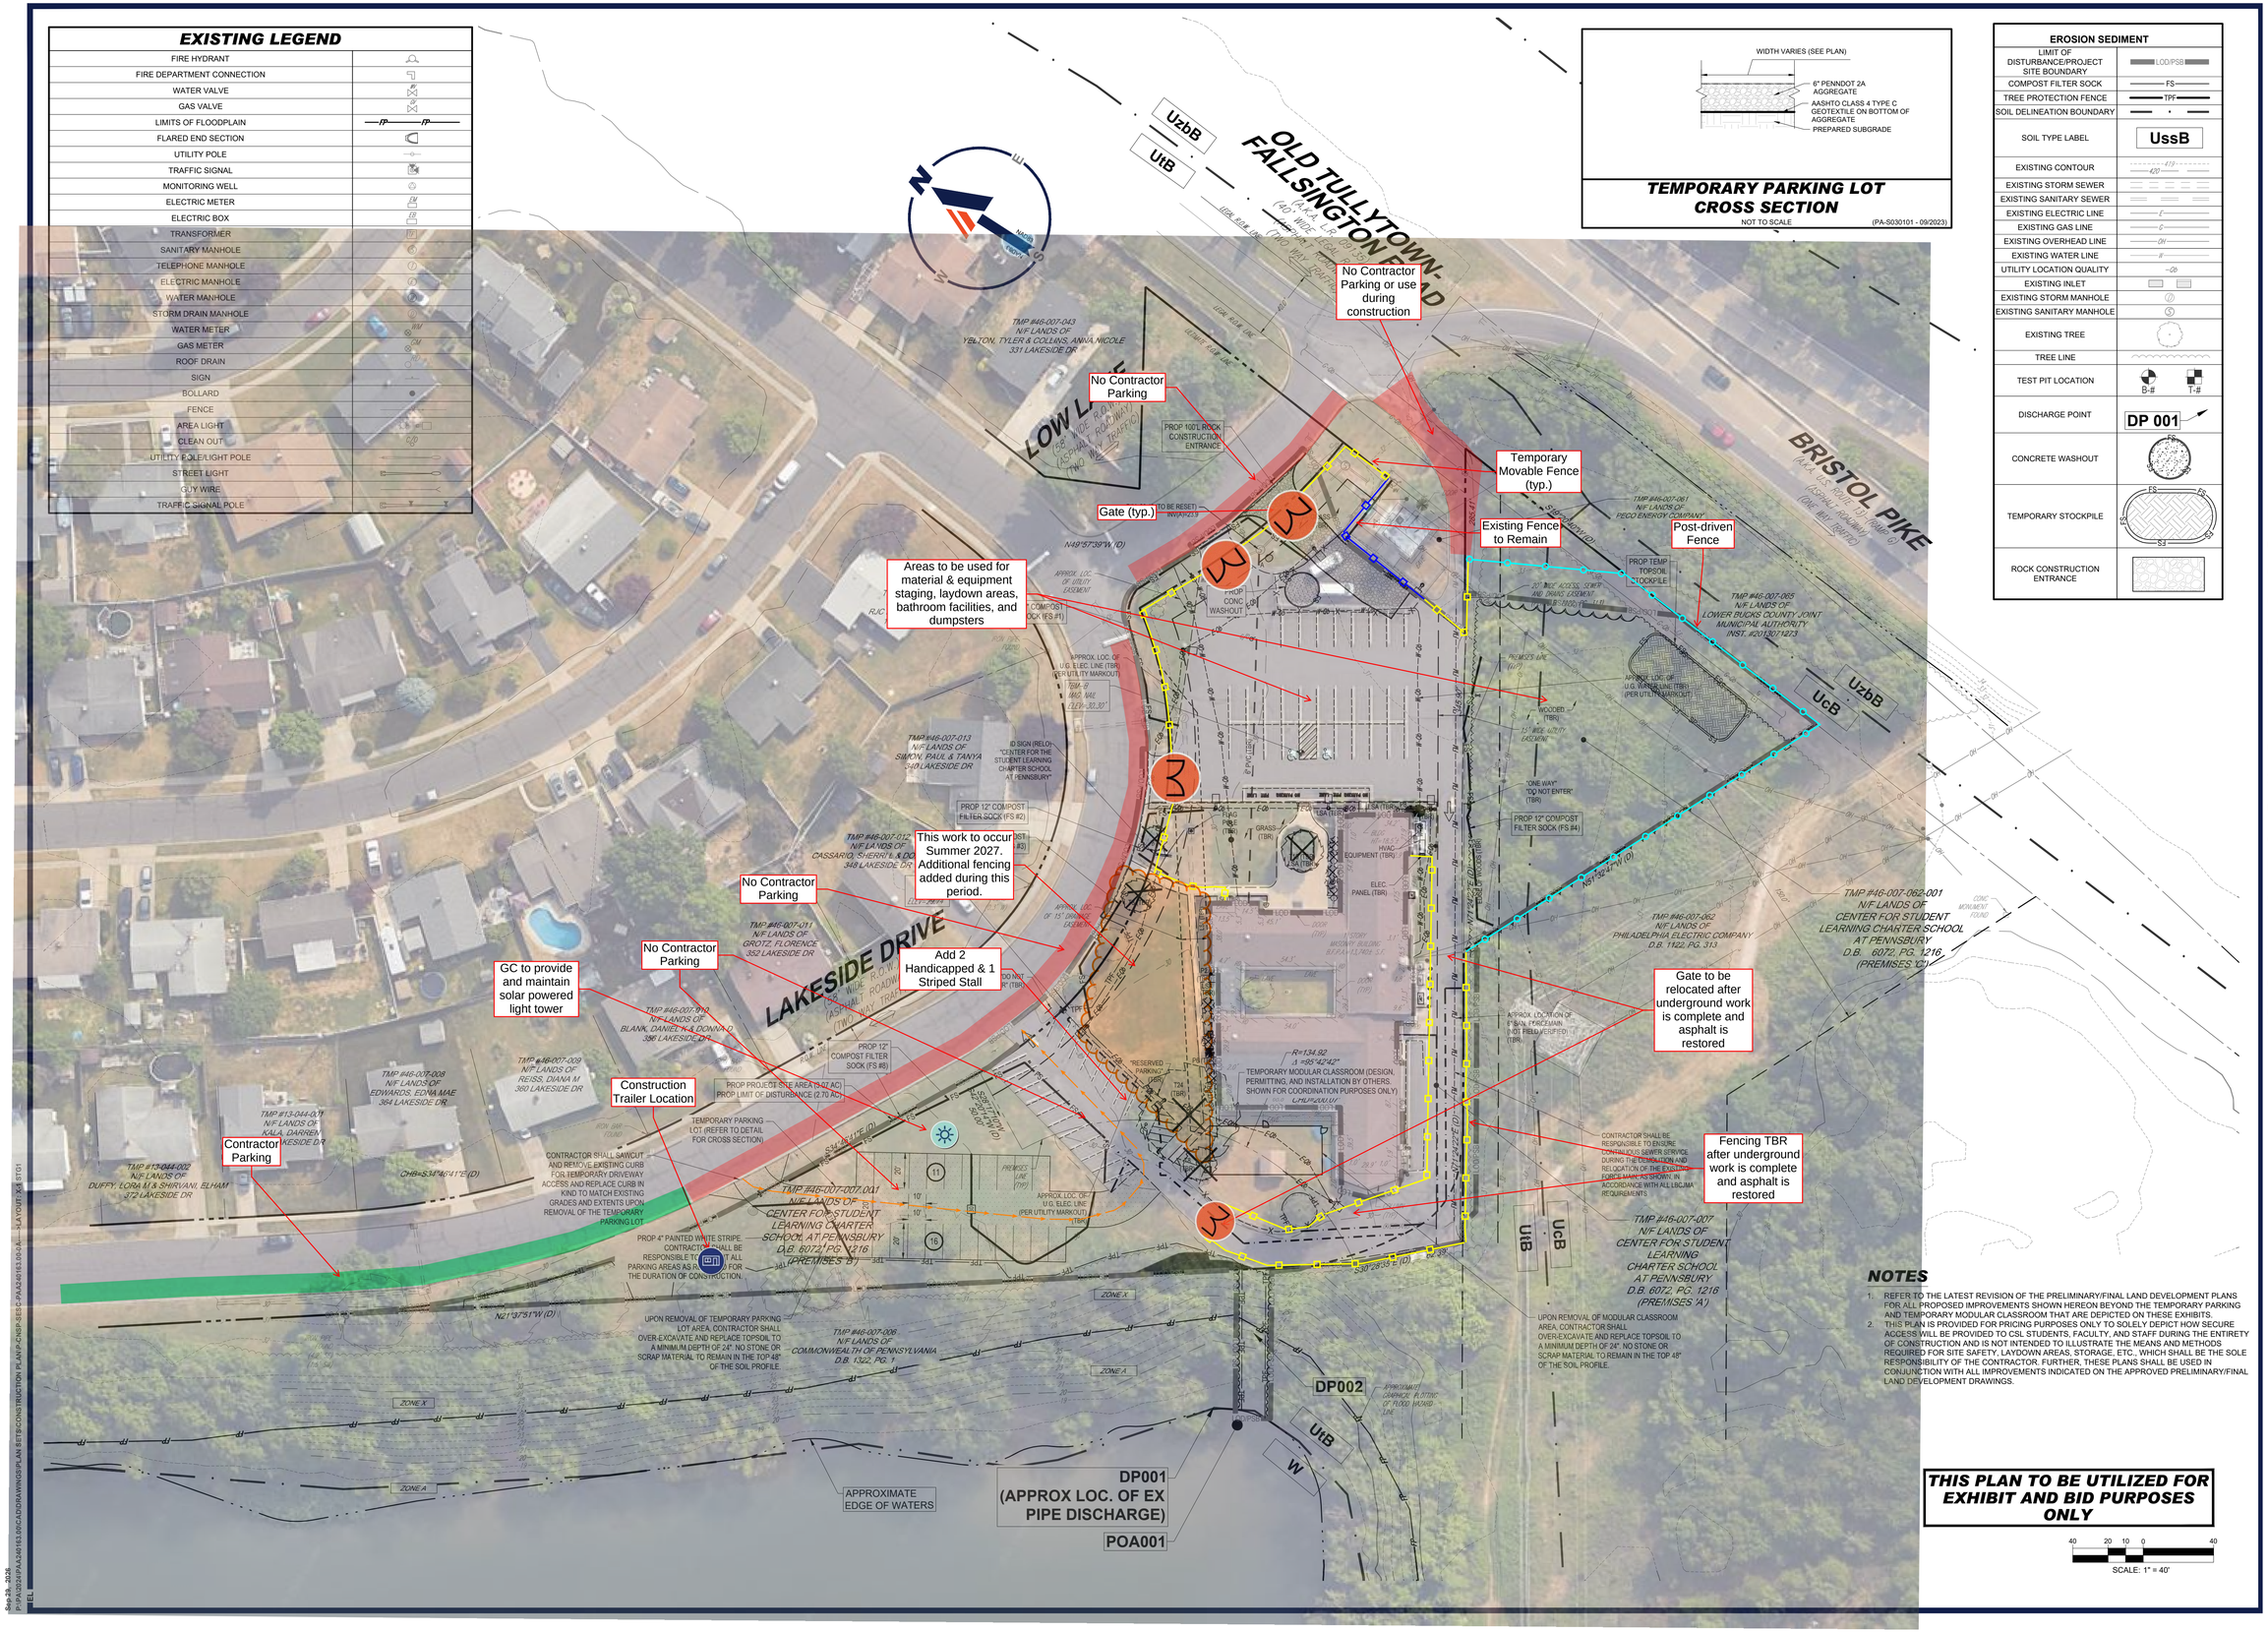





**TEMPORARY PARKING LOT CROSS SECTION**

NOT TO SCALE (PA-S030101 - 09/2023)

| EROSION SEDIMENT | |
|---|---|
| LIMIT OF DISTURBANCE/PROJECT SITE BOUNDARY | LOD/PSB |
| COMPOST FILTER SOCK | FS |
| TREE PROTECTION FENCE | TPF |
| SOIL DELINEATION BOUNDARY | |
| SOIL TYPE LABEL | UssB |
| EXISTING CONTOUR | 419 / 420 |
| EXISTING STORM SEWER | |
| EXISTING SANITARY SEWER | |
| EXISTING ELECTRIC LINE | E |
| EXISTING GAS LINE | G |
| EXISTING OVERHEAD LINE | OH |
| EXISTING WATER LINE | W |
| UTILITY LOCATION QUALITY | -26- |
| EXISTING INLET | |
| EXISTING STORM MANHOLE | |
| EXISTING SANITARY MANHOLE | S |
| EXISTING TREE | |
| TREE LINE | |
| TEST PIT LOCATION | B-# T-# |
| DISCHARGE POINT | DP 001 |
| CONCRETE WASHOUT | FS |
| TEMPORARY STOCKPILE | FS SS |
| ROCK CONSTRUCTION ENTRANCE | |

## NOTES

1. REFER TO THE LATEST REVISION OF THE PRELIMINARY/FINAL LAND DEVELOPMENT PLANS FOR ALL PROPOSED IMPROVEMENTS SHOWN HEREON BEYOND THE TEMPORARY PARKING AND TEMPORARY MODULAR CLASSROOM THAT ARE DEPICTED ON THESE EXHIBITS.
2. THIS PLAN IS PROVIDED FOR PRICING PURPOSES ONLY TO SOLELY DEPICT HOW SECURE ACCESS WILL BE PROVIDED TO CSL STUDENTS, FACULTY, AND STAFF DURING THE ENTIRETY OF CONSTRUCTION AND IS NOT INTENDED TO ILLUSTRATE THE MEANS AND METHODS REQUIRED FOR SITE SAFETY, LAYDOWN AREAS, STORAGE, ETC., WHICH SHALL BE THE SOLE RESPONSIBILITY OF THE CONTRACTOR. FURTHER, THESE PLANS SHALL BE USED IN CONJUNCTION WITH ALL IMPROVEMENTS INDICATED ON THE APPROVED PRELIMINARY/FINAL LAND DEVELOPMENT DRAWINGS.

**THIS PLAN TO BE UTILIZED FOR EXHIBIT AND BID PURPOSES ONLY**

40 20 10 0 40

SCALE: 1" = 40'

Sep 29, 2025
P:\PA2024\PAA24016100\CADD\RAWINGS\PLAN SETS\CONSTRUCTION PLAN\P-CNSP-SES-1-PAA24016100-LOGISTICS PLAN.DWG